CITY OF LODI

PUBLIC WORKS DEPARTMENT

Various Crosswalk Layouts

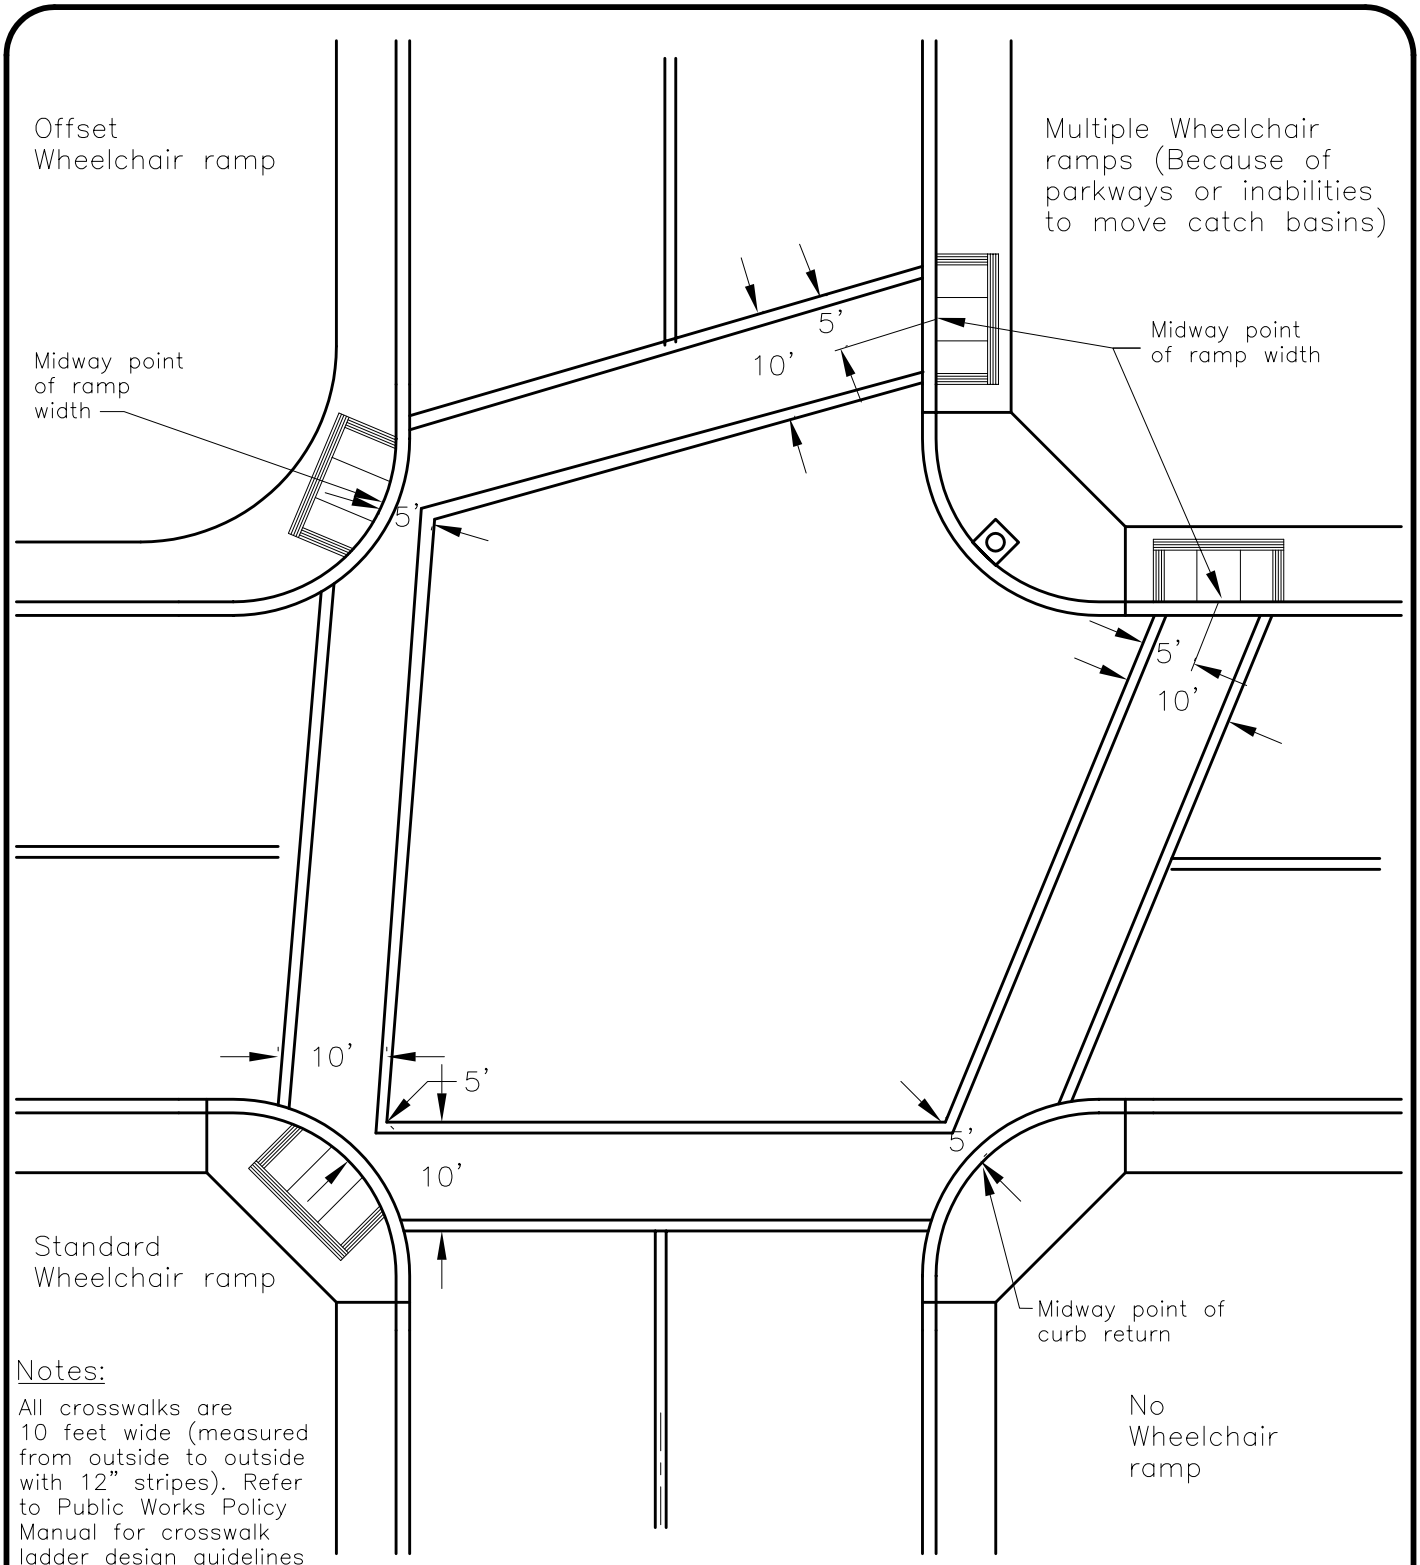

Notes:

All crosswalks are 10 feet wide (measured from outside to outside with 12" stripes). Refer to Public Works Policy Manual for crosswalk ladder design guidelines

Dr. KT	No.	Date	Revision	Appr.	Approved By:	STD PLAN
Ch. WS					F. Wally Sandelin 12/28/00	141
Date 12/00					F. Wally Sandelin, City Engineer, R.C.E. 39895 — Date	