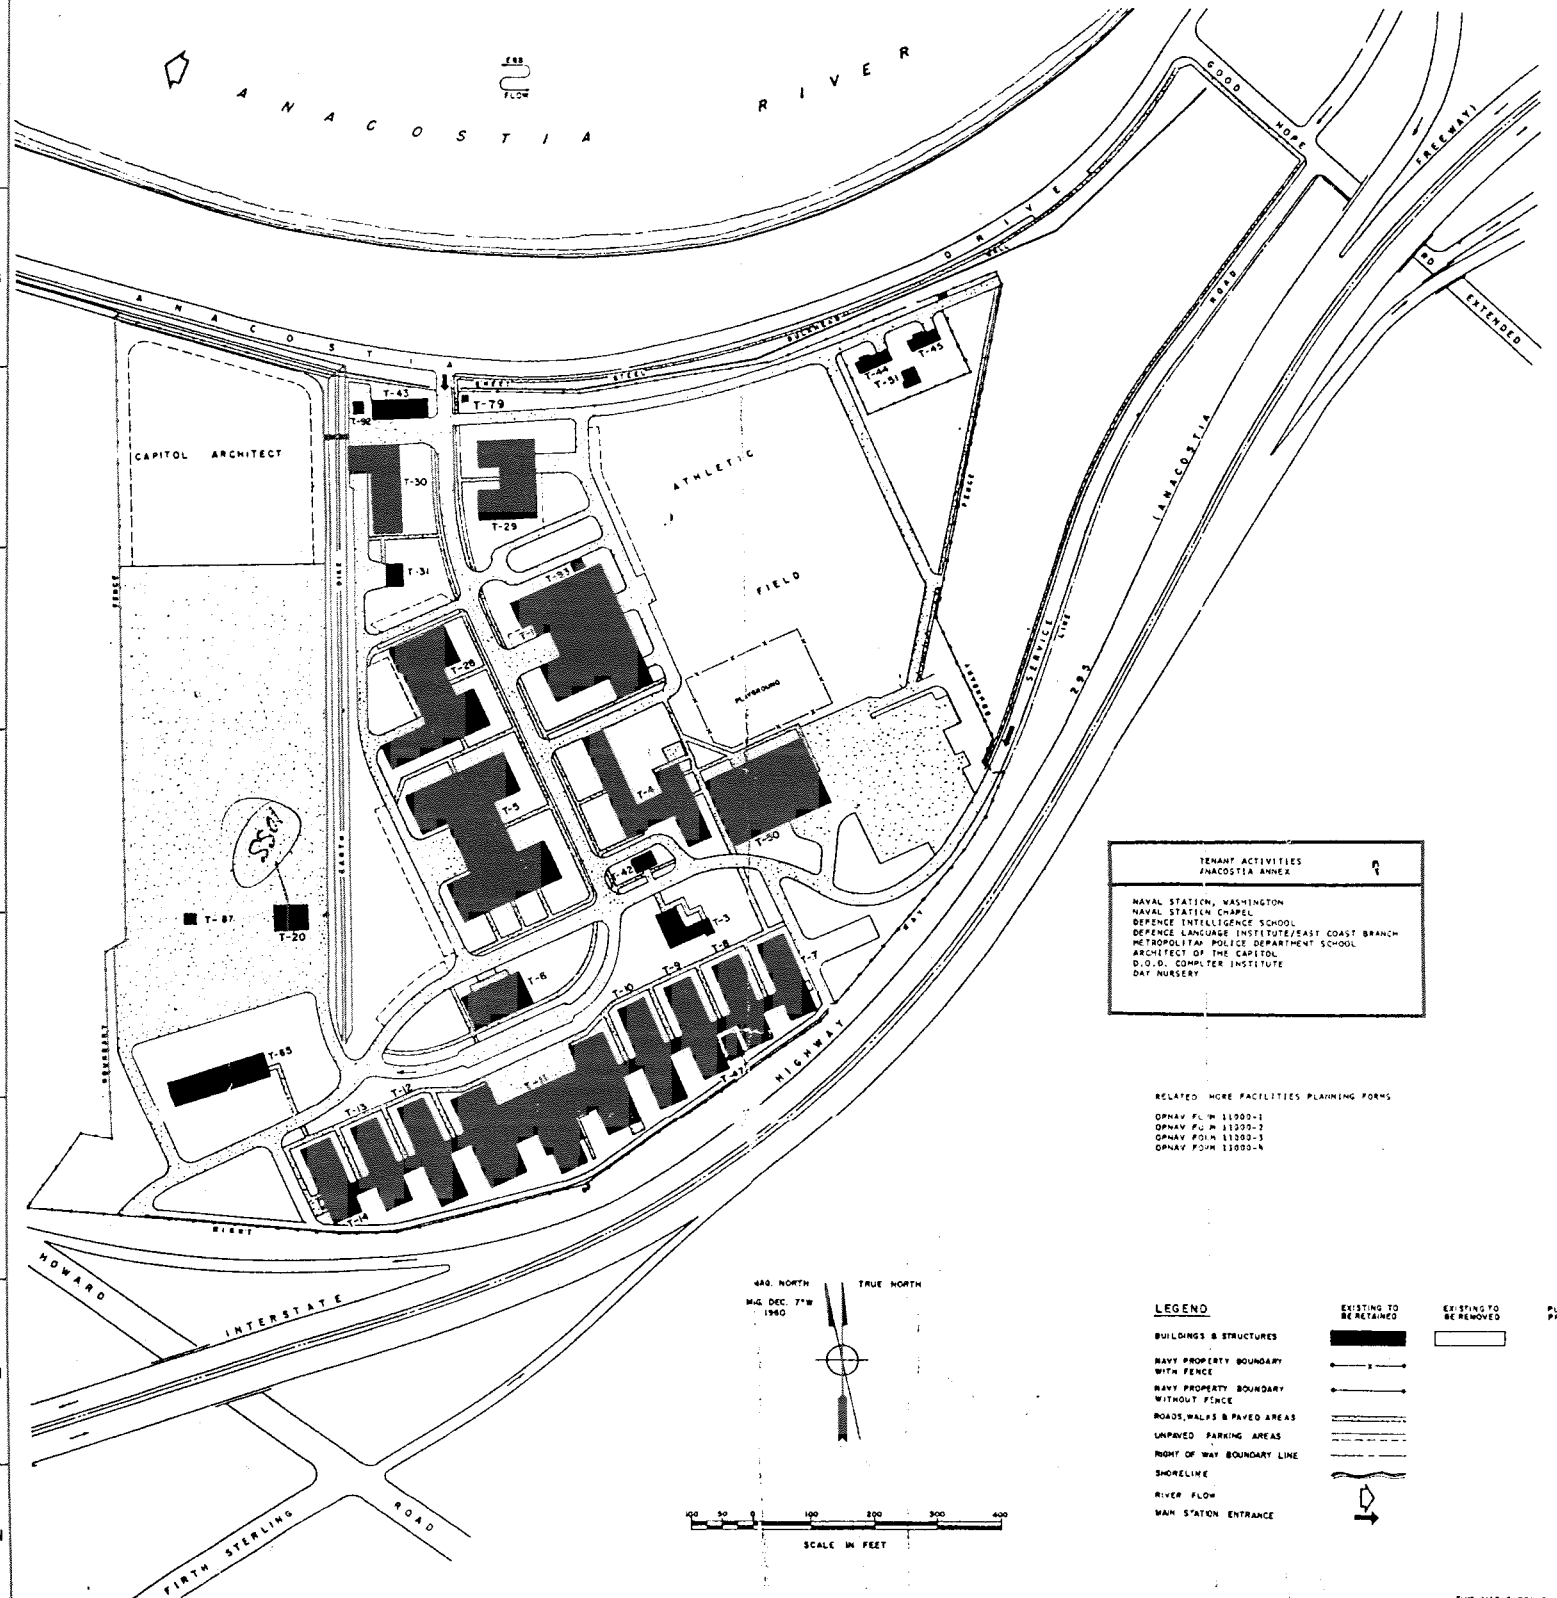

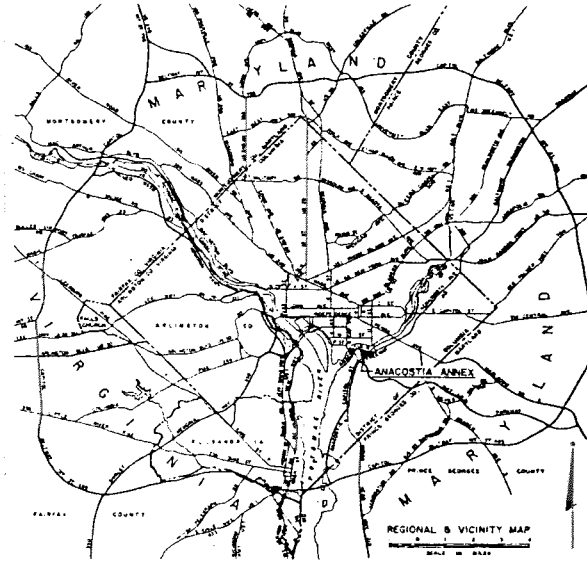

INDEX OF STRUCTURES

BLDG. NAME	BLDG. NO.	LOC.	DESCRIPTIVE TITLE (CURRENT USE)	QUANTITY OR CAPACITY	UNIT OF MEASURE	PLANNED USE
	* T-1	I-4	GYMNASIUM	11,355	SF	SAME
		I-4	SWIMMING POOL	11,700	SF	SAME
		I-4	THEATRE	8,893	SF	SAME
		I-4	DAY NURSERY	10,722	SF	SAME
		I-4	OTHER USE	8,493	SF	SAME
	T-2	K-4	CHAPEL	4,116	SF	SAME
	T-4	J-4	DEFENCE INTELL. SCHOOL	39,125	SF	SAME
	T-5	J-3	DEFENCE INTELL. SCHOOL	58,019	SF	SAME
	T-6	K-3	DEFENCE INTELL. SCHOOL	12,000	SF	SAME
BURKE HALL	T-7	K-5	METRO. POLICE DEPT. SCHOOL	12,624	SF	SAME
KING HALL	T-8	K-5	METRO. POLICE DEPT. SCHOOL	13,944	SF	SAME
MCCAIN HALL	T-9	K-4	SUNDAY SCHOOL/STORAGE	15,400	SF	SAME
MITSCHER HALL	T-10	K-4	DEFENSE LANGUAGE INST.	16,584	SF	SAME
NIMITZ HALL	T-11	L-3-4	DEFENSE LANGUAGE INST.	33,560	SF	SAME
	T-12	L-3	GALLEY/MESS HALL	20,900	SF	SAME
SPRAUNCE HALL	T-13	L-2	DEFENSE INTELL. SCHOOL	15,440	SF	SAME
TURNER HALL	T-14	L-2	DEFENSE INTELL. SCHOOL	12,80?	SF	SAME
	T-16	K-2	EM BARRACKS/STORAGE	13,638	SF	SAME
	T-23	K-2	HEATING PLANT (BOILER HOUSE & #)	1,683	SF	SAME
	T-28	I-3	DEFENSE LANGUAGE INST	36,356	SF	SAME
	T-29	H-3	DOD COMPUTER INSTITUTE	22,796	SF	SAME
	T-30	H-3	DEFENSE LANGUAGE INSTITUTE	16,946	SF	SAME
	T-31	I-5	STORAGE BLDG/DEFENCE INTELL. SCHOOL	1,350	SF	SAME
	T-92	J-4	DEFENCE INTELL. SCHOOL	785	SF	SAME
	T-43	H-3	DEFENCE LANGUAGE INSTITUTE	3,609	SF	SAME
	T-44	H-5	OFFICERS QUARTERS (STANDARD "A")	2,019	SF	SAME
	T-45	G-3	OFFICERS QUARTERS (STANDARD "B")	2,029	SF	SAME
	T-47	K-4	STORAGE	890	SF	SAME
	* T-50	J-5	NAVY EXCHANGE/CAFETERIA	9,510	SF	SAME
		J-5	EXCHANGE/STORAGE	8,[illegible]	SF	SAME
		J-5	EM SERVICE CLUB	2,[illegible]	SF	SAME
	T-51	H-5	UTILITY BLDG FOR OFF QTRS	[illegible]	SF	SAME
	T-65	K-2	ARCHITECT OF CAPITOL STORAGE	13,[illegible]	SF	SAME
	T-79	H-3	SENTRY HOUSE	92	SF	SAME
	T-87	K-1	PAINT LOCKER	168	SF	SAME
	T-92	H-2	GARAGE/STORAGE	693	SF	SAME
	T-93	I-4	PAINT STORAGE/P.W.	224	SF	SAME

BUILDINGS MARKED WITH AN ASTERISK - THUS * ARE MULTIPLE CATEGORY USE BUILDINGS.

TENANT ACTIVITIES ANACOSTIA ANNEX
NAVAL STATION, WASHINGTON
NAVAL STATION CHAPEL
DEFENCE INTELLIGENCE SCHOOL
DEFENCE LANGUAGE INSTITUTE/EAST COAST BRANCH
METROPOLITAN POLICE DEPARTMENT SCHOOL
ARCHITECT OF THE CAPITOL
D.O.D. COMPUTER INSTITUTE
DAY NURSERY

RELATED HOME FACILITIES PLANNING FORMS

OPNAV FORM 11000-1
OPNAV FORM 11000-2
OPNAV FORM 11000-3
OPNAV FORM 11000-4

MAG. NORTH
MAG. DEC. 7°W 1960
TRUE NORTH

SCALE IN FEET

LEGEND	EXISTING TO BE RETAINED	EXISTING TO BE REMOVED	PLANNED PRE-MODAT
BUILDINGS & STRUCTURES			
NAVY PROPERTY BOUNDARY WITH FENCE			
NAVY PROPERTY BOUNDARY WITHOUT FENCE			
ROADS, WALKS & PAVED AREAS			
UNPAVED PARKING AREAS			
RIGHT OF WAY BOUNDARY LINE			
SHORELINE			
RIVER FLOW			
MAIN STATION ENTRANCE			

NO	INIT OR COR	DESCRIPTION OF AMENDMENT OR CORRECTION
3	COR	REVISION BOM
2	COR	REVISION INDEX OF STRUCTURES
1	COR	REVISION SOM

DEPARTMENT OF THE N
NAVAL FACILITIES ENGINEERING

ANACOSTIA ANN
U.S. NAVAL STATION-WASH

GENERAL DEVELOPME
EXISTING & PLANNED F

TURNER BO/DIRE DIV/MAY/FAC		
CO	DATE	
CON OFF		
CO	DATE	
APPROVED BY BOARD?		

SCALE
SCALE AS SHOWN

FEC DWG NO.