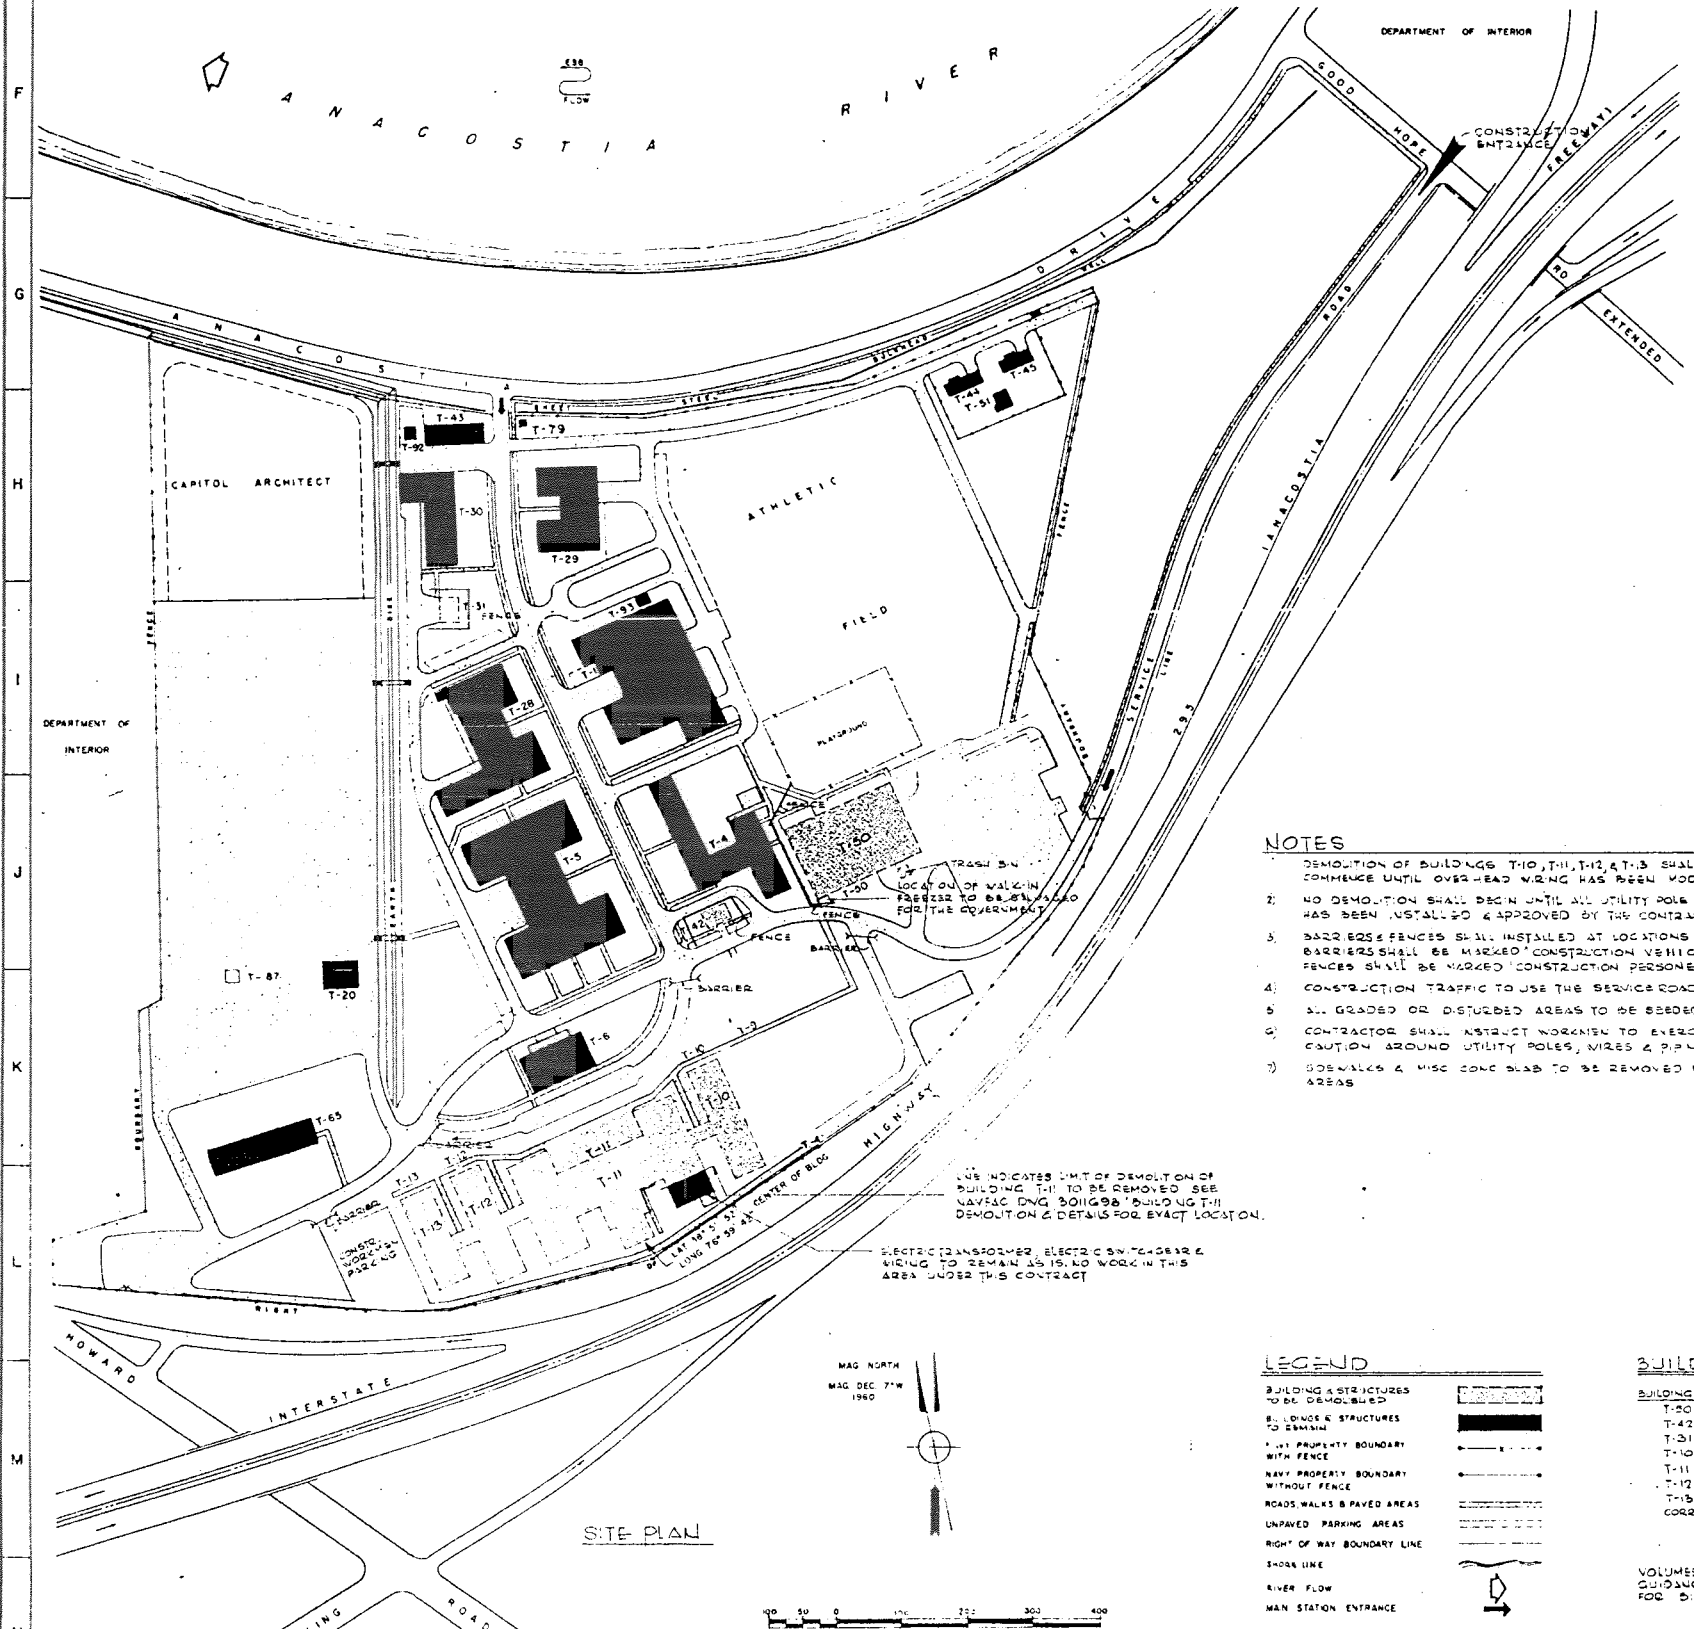

SITE PLAN

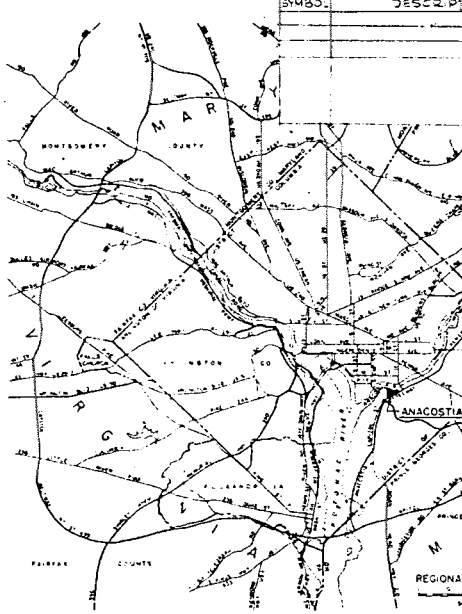

NOTES

1. DEMOLITION OF BUILDINGS T-10, T-11, T-12, & T-13 SHALL NOT COMMENCE UNTIL OVERHEAD WIRING HAS BEEN MODIFIED
2. NO DEMOLITION SHALL BEGIN UNTIL ALL UTILITY POLE PROTECTION HAS BEEN INSTALLED & APPROVED BY THE CONTRACTING OFFICER
3. BARRICADES FENCES SHALL INSTALLED AT LOCATIONS INDICATED, BARRIERS SHALL BE MARKED "CONSTRUCTION VEHICLES ONLY" FENCES SHALL BE MARKED "CONSTRUCTION PERSONEL ONLY"
4. CONSTRUCTION TRAFFIC TO USE THE SERVICE ROAD ENTRANCE ONLY
5. ALL GRADED OR DISTURBED AREAS TO BE SEEDED
6. CONTRACTOR SHALL INSTRUCT WORKMEN TO EXERCISE EXTREME CAUTION AROUND UTILITY POLES, WIRES & PIPING
7. SIDEWALKS & MISC CONC SLAB TO BE REMOVED IN SHADED AREAS

LEGEND

- BUILDING & STRUCTURES TO BE DEMOLISHED
- BUILDINGS & STRUCTURES TO REMAIN
- PUBLIC PROPERTY BOUNDARY WITH FENCE
- NAVY PROPERTY BOUNDARY WITHOUT FENCE
- ROADS, WALKS & PAVED AREAS
- UNPAVED PARKING AREAS
- RIGHT OF WAY BOUNDARY LINE
- SHORE LINE
- RIVER FLOW
- MAIN STATION ENTRANCE

BUILDINGS TO BE DEMOLISHED

BUILDING NO	VOLUME
T-30	35,000 CU. FT.
T-42	8,000 " "
T-31	20,000 " "
T-10	183,248 " "
T-11 (THIS CONTRACT)	320,960 " "
T-12	183,248 " "
T-13	161,568 " "
CORRIDORS	23,000 CU. FT.
TOTAL	1,433,024 CU. FT.

VOLUMES INDICATED SHALL BE USED FOR GUIDANCE ONLY AND NOT AS QUANTITIES FOR BID ITEMS

HARRISON ASSOC. INC.
25 DUTTON AVE.
BALTIMORE MARYLAND 21228

DEPARTMENT

U.S. NAV
DEMOL
SITE