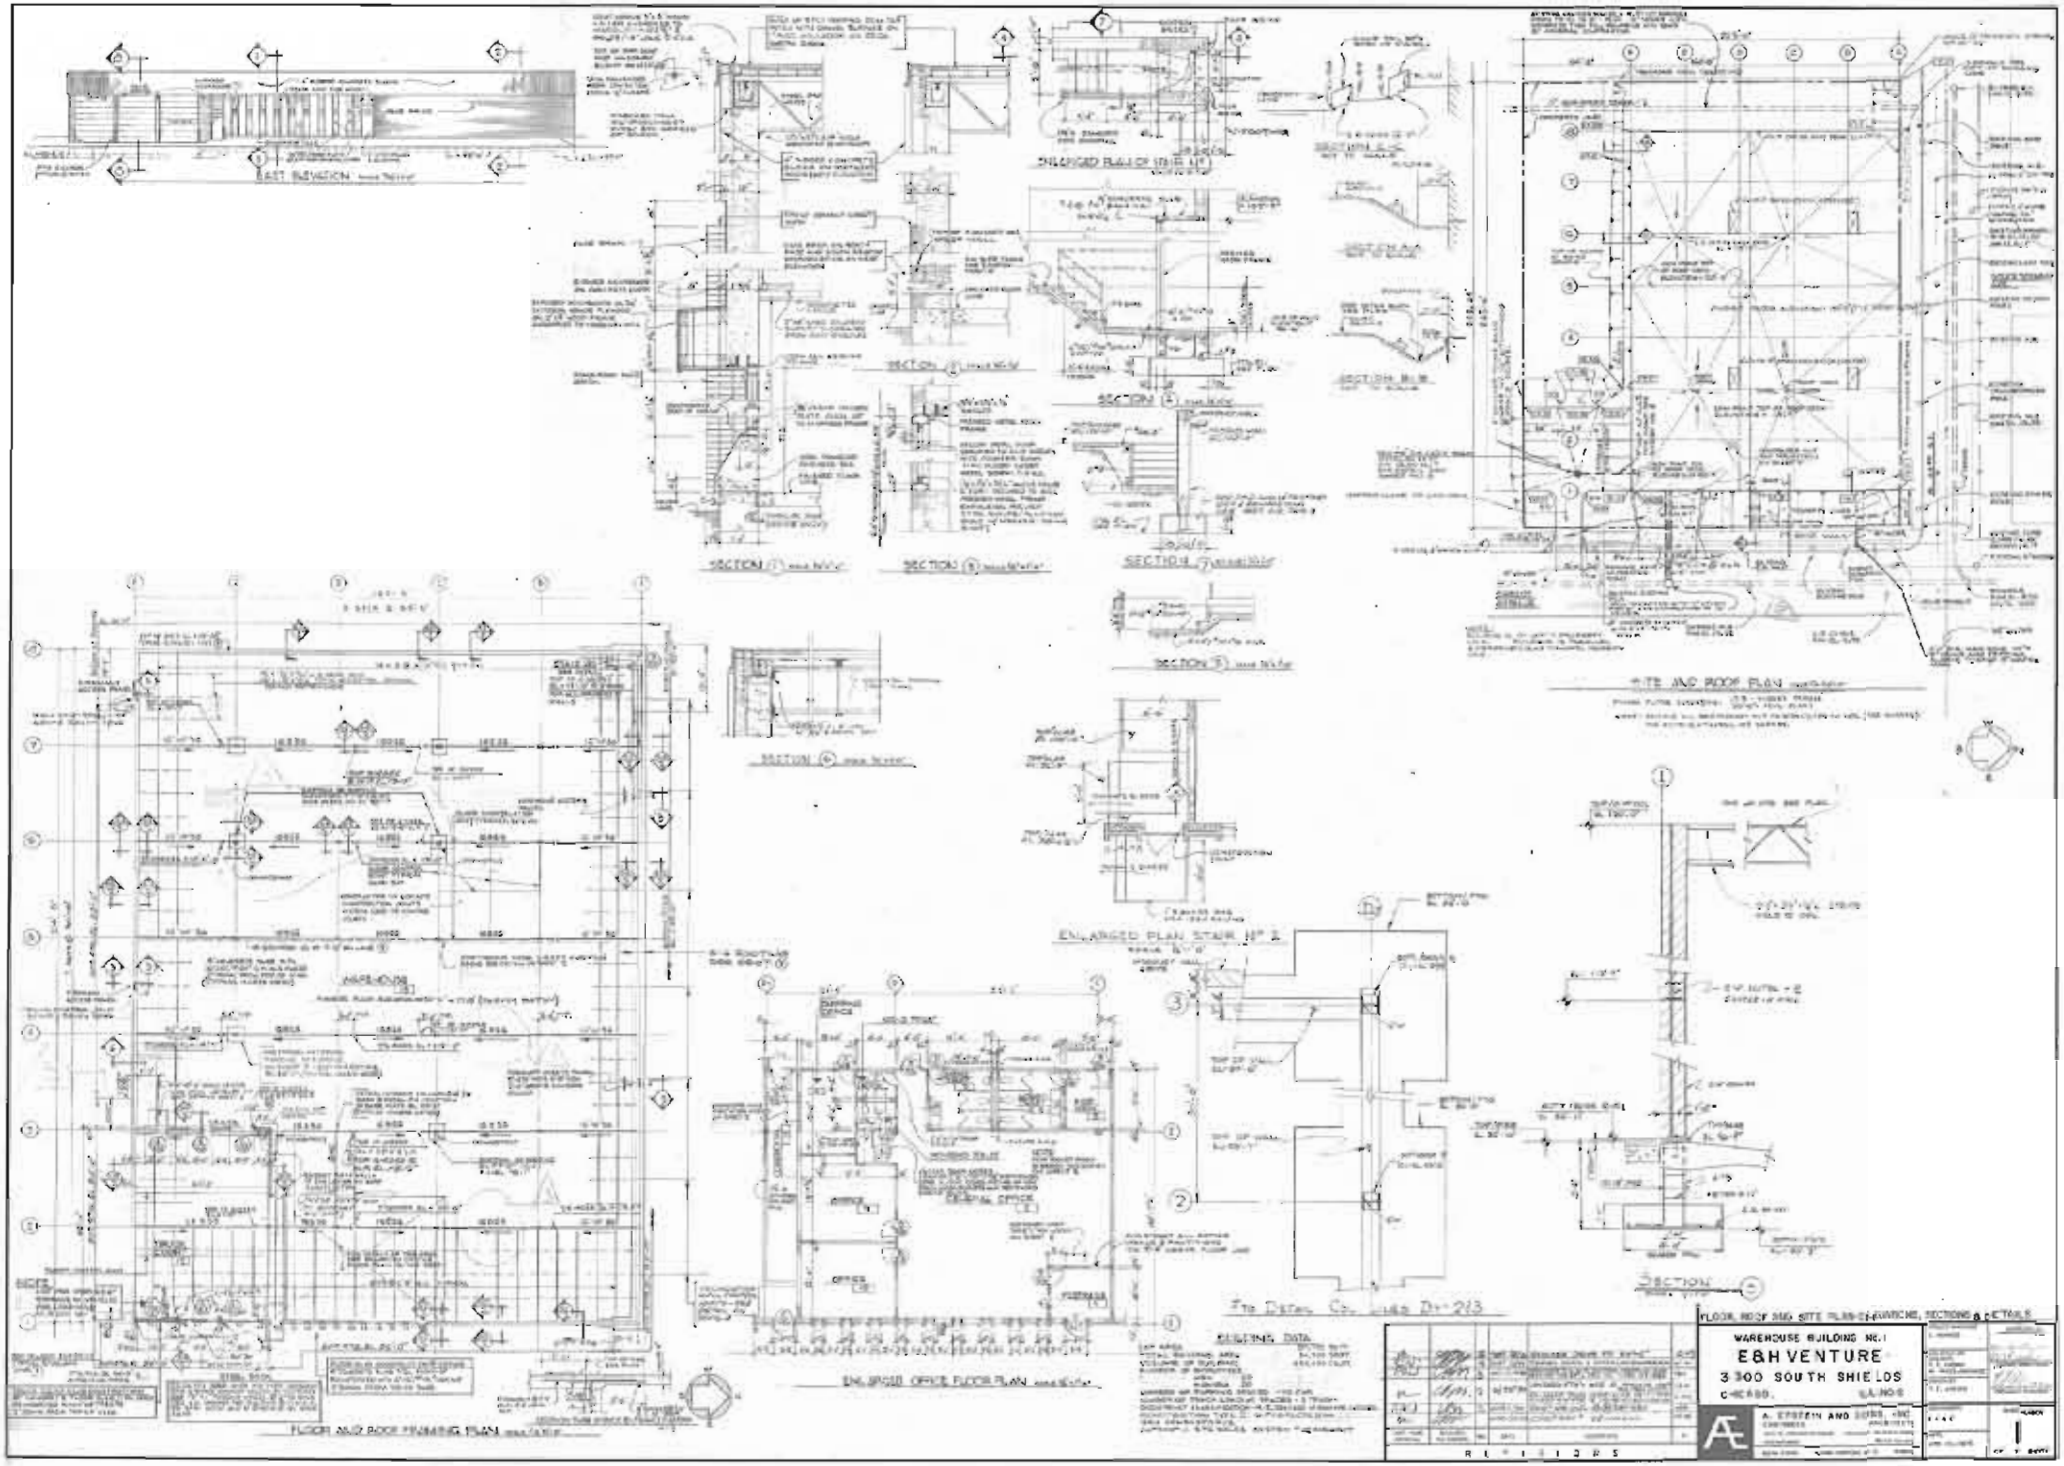
EAST ELEVATION
ENLARGED PLAN OF STAIR NO 1
SECTION 1
SECTION 2
SECTION 3
SECTION 4
SECTION 5
SECTION 6
SECTION 7
SECTION 8
SITE AND ROOF PLAN
ENLARGED PLAN STAIR NO 2
ENLARGED OFFICE FLOOR PLAN
FLOOR AND ROOF FRAMING PLAN
Section
BUILDING DATA
WAREHOUSE BUILDING NO. 1
E & H VENTURE
3300 SOUTH SHIELDS
CHICAGO, ILLINOIS
A. EPSTEIN AND SONS, INC.
ARCHITECTS
FLOOR, ROOF AND SITE PLANS-ELEVATIONS, SECTIONS & DETAILS