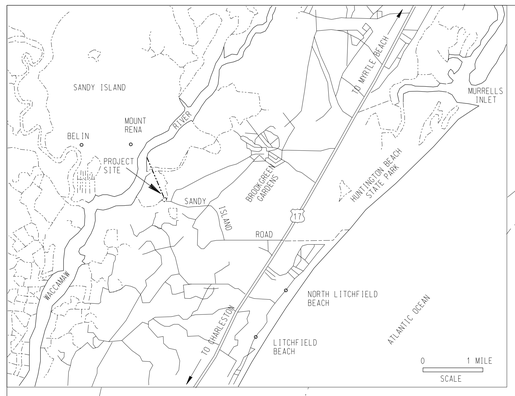

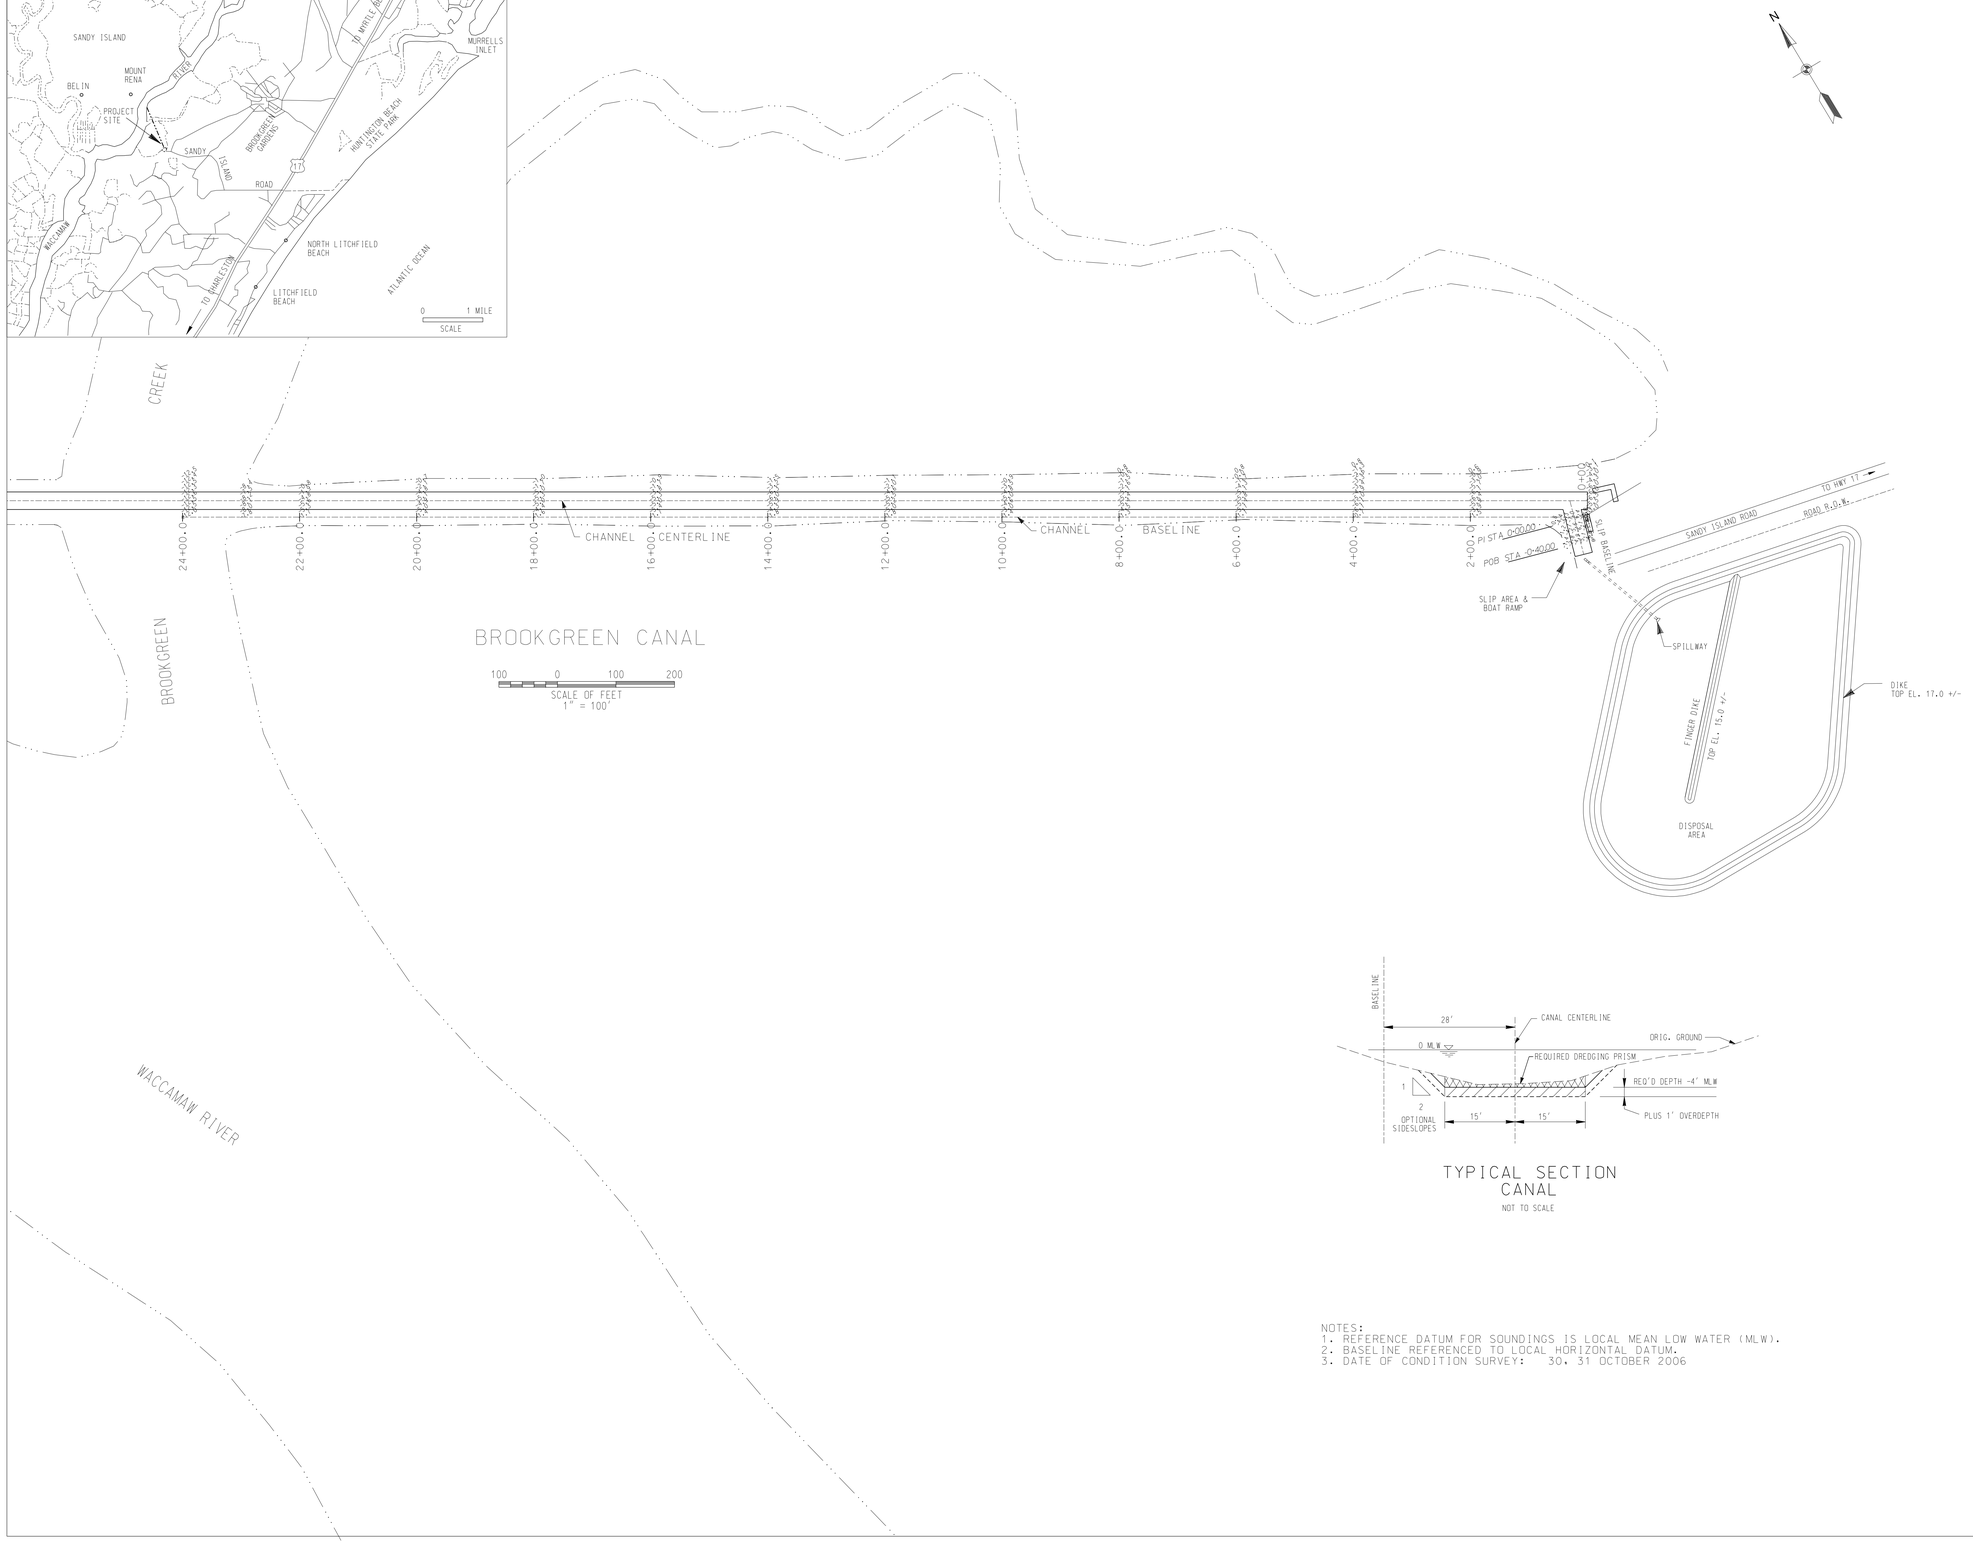

TYPICAL SECTION
CANAL
NOT TO SCALE

NOTES:
1. REFERENCE DATUM FOR SOUNDINGS IS LOCAL MEAN LOW WATER (MLW).
2. BASELINE REFERENCED TO LOCAL HORIZONTAL DATUM.
3. DATE OF CONDITION SURVEY: 30, 31 OCTOBER 2006

US Army Corps of Engineers
Charleston District

MARK	DESCRIPTION	DATE	APPRV.

Designed by: Surveyed by: TS-ON-S
Drawn by: dfh
Cad by: jec
Reviewed by:
Submitted by:
Date: 14 NOV 2006
Design file no.: bgr9139V-HP0001.dgn
Drawing Code: 9139
File name: bgr9139V-HP000.dgn
Plot date: 14 NOVEMBER 2006
Dwg scale: 1" = 100'
Rev: n/a

U.S. ARMY ENGINEER DISTRICT
CORPS OF ENGINEERS
CHARLESTON, SOUTH CAROLINA

BROOKGREEN CANAL
GEORGETOWN COUNTY, SOUTH CAROLINA
PROJECT CONDITION SURVEYS

CONDITION SURVEY
9139

SHEET REFERENCE NUMBER
V-001

SHEET 1 OF 1

.../bgr9139V-HP0001.dgn 11/27/2006 11:10:14 AM