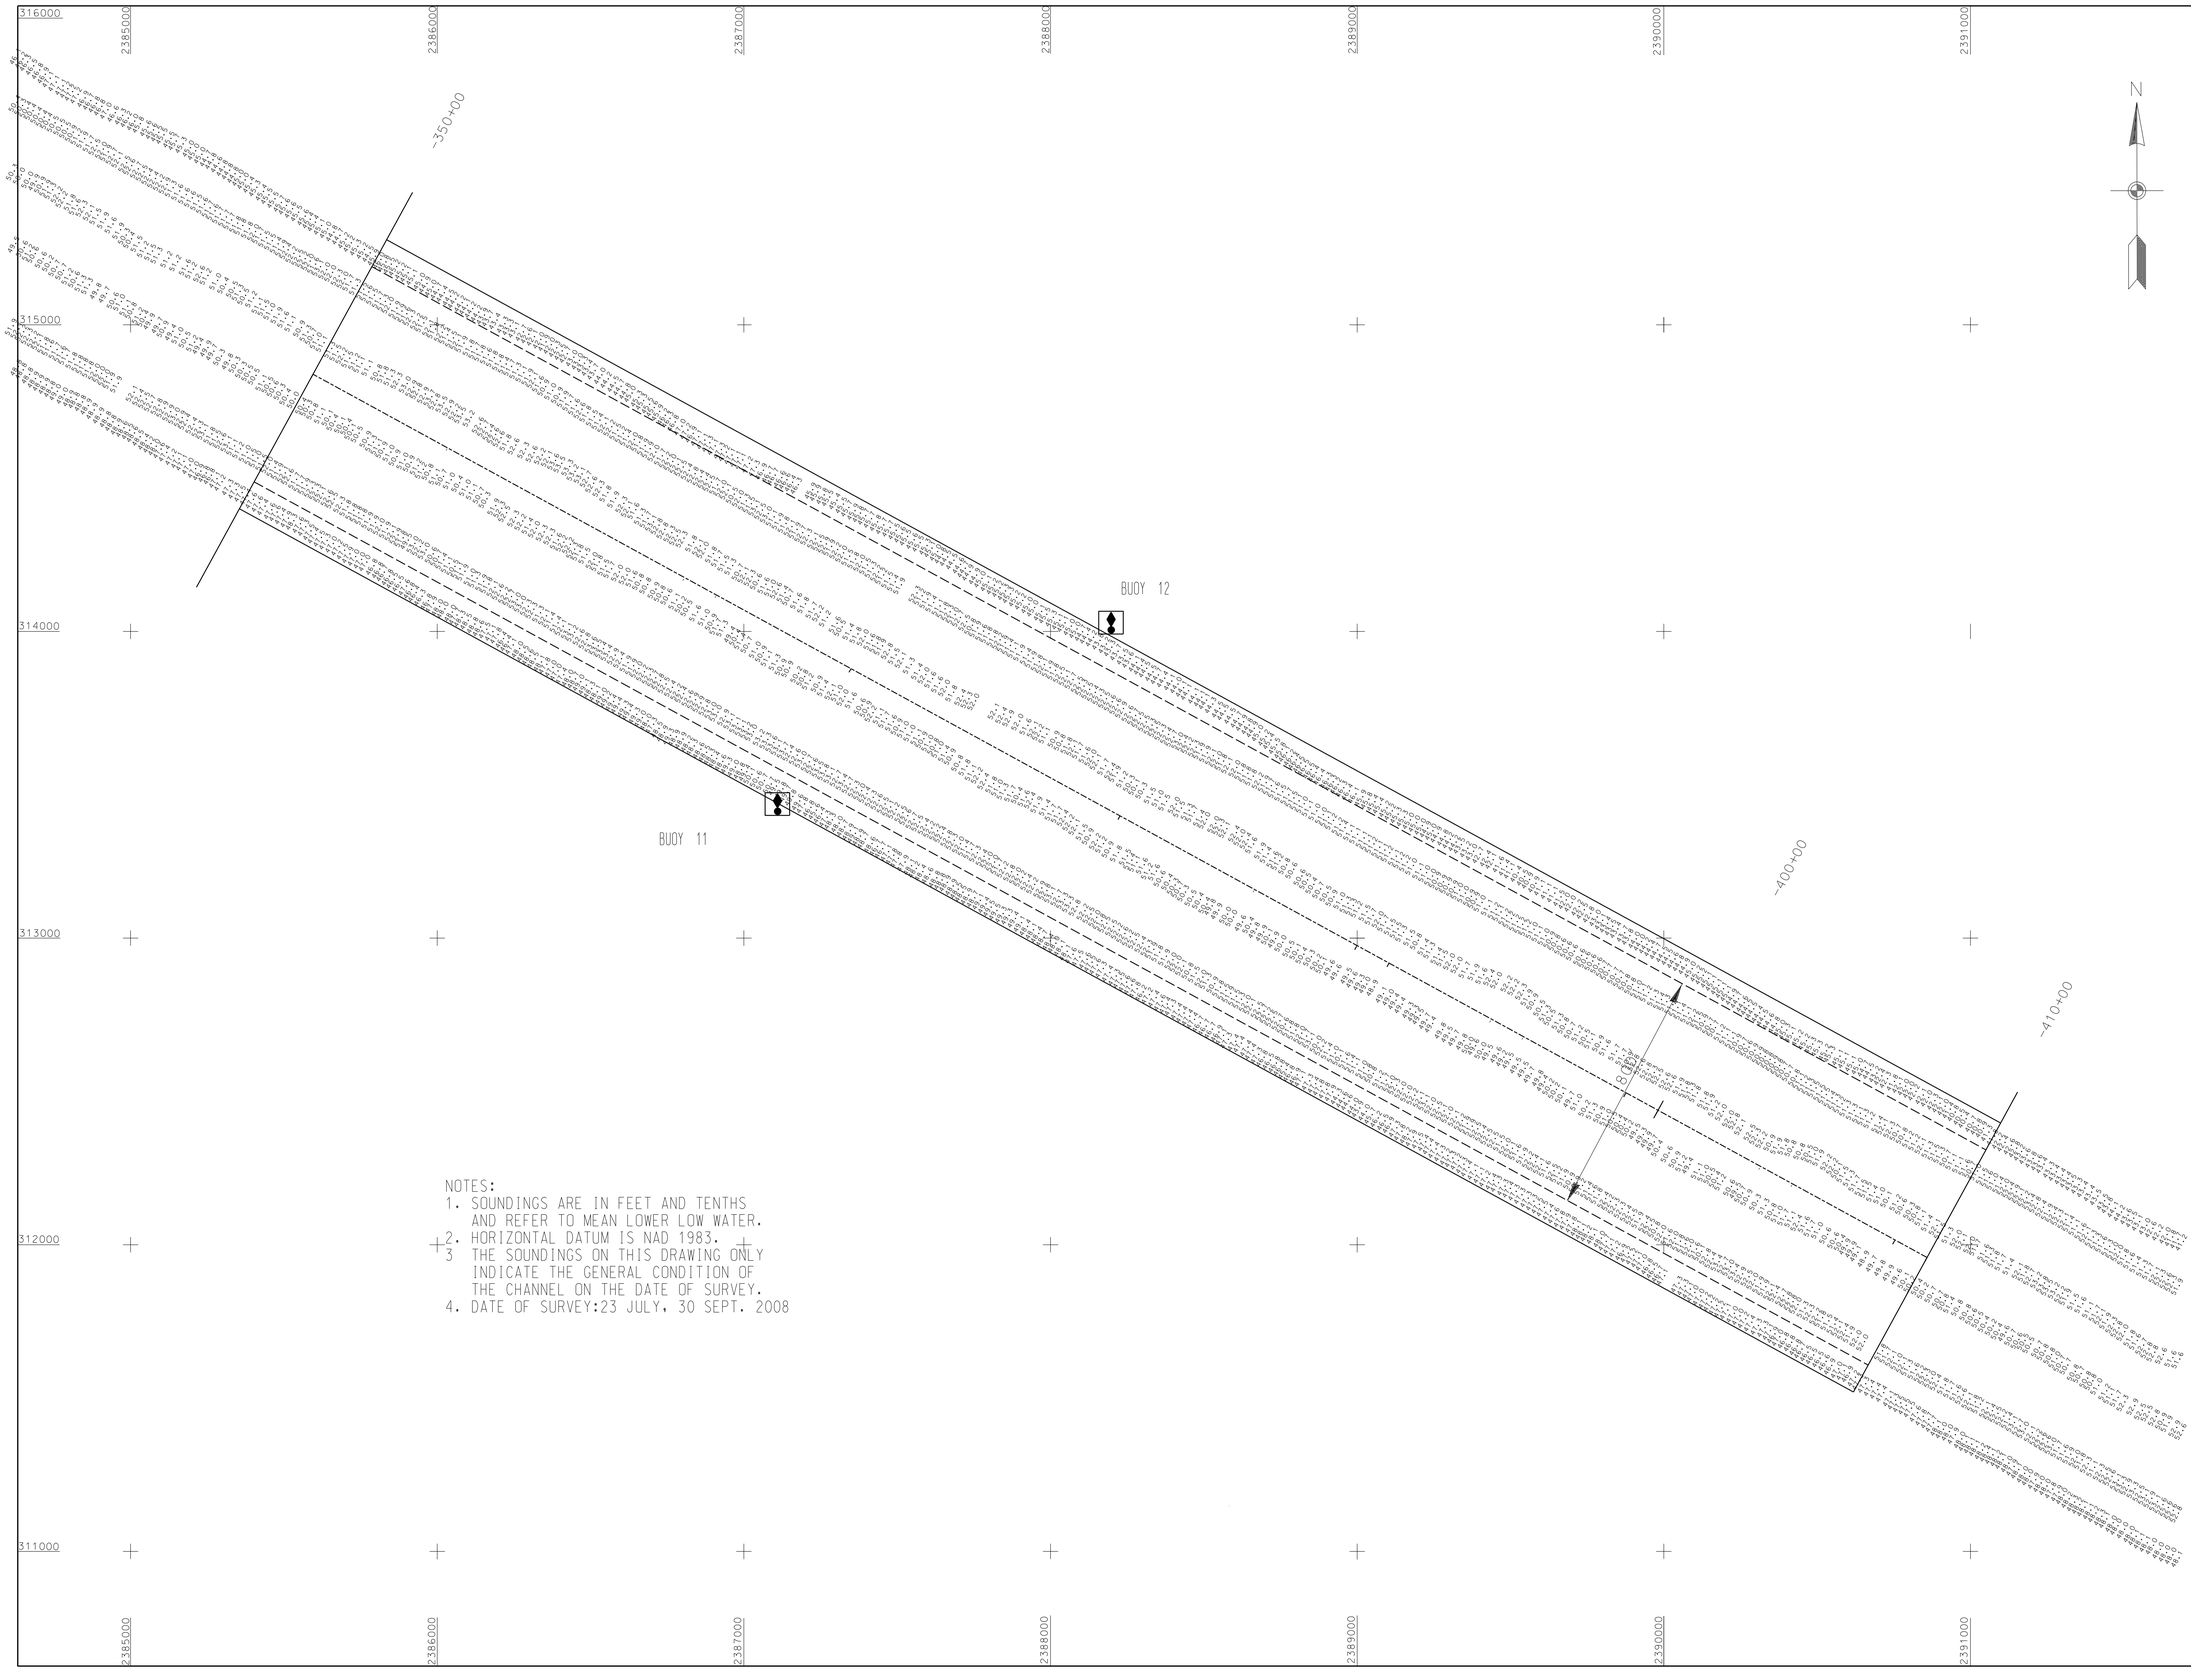


NOTES:
1. SOUNDINGS ARE IN FEET AND TENTHS AND REFER TO MEAN LOWER LOW WATER.
2. HORIZONTAL DATUM IS NAD 1983.
3. THE SOUNDINGS ON THIS DRAWING ONLY INDICATE THE GENERAL CONDITION OF THE CHANNEL ON THE DATE OF SURVEY.
4. DATE OF SURVEY:23 JULY, 30 SEPT. 2008

US Army Corps of Engineers
Charleston District

| MARK | DESCRIPTION | DATE | APPRV. |
|---|---|---|---|
| MARK | DESCRIPTION | DATE | APPRV. |

Rev:
Date: OCT. 08
Design file no.: 9230
Drawing Code:
File name:
Plot date:
Dwg scale: 1" = 200'
Designed by:
Drawn by: MRV
Ckd by:
Reviewed by:
Submitted by:

U.S. ARMY ENGINEER DISTRICT
CORPS OF ENGINEERS
CHARLESTON, SOUTH CAROLINA

CHARLESTON HARBOR
# CHARLESTON ENTRANCE CHANNEL
9230
CHARLESTON COUNTY SOUTH CAROLINA

SHEET REFERENCE NUMBER

SHEET 10 OF 16