US Army Corps of Engineers
Charleston District

MARK	DESCRIPTION	DATE	APPR.	MARK	DESCRIPTION	DATE	APPR.

U.S. ARMY ENGINEER DISTRICT
CORPS OF ENGINEERS
CHARLESTON, SOUTH CAROLINA

Designed by:		Date: OCT. 08	Rev:
Drawn by: MRV	Ckd by:	Design file no. 9230	
Reviewed by:		Drawing Code:	
Submitted by:		File name: Plot date: Dwg scale: 1" = 200'	

CHARLESTON HARBOR

CHARLESTON ENTRANCE CHANNEL

9230

CHARLESTON COUNTY SOUTH CAROLINA

SHEET REFERENCE NUMBER

SHEET 12 OF 16

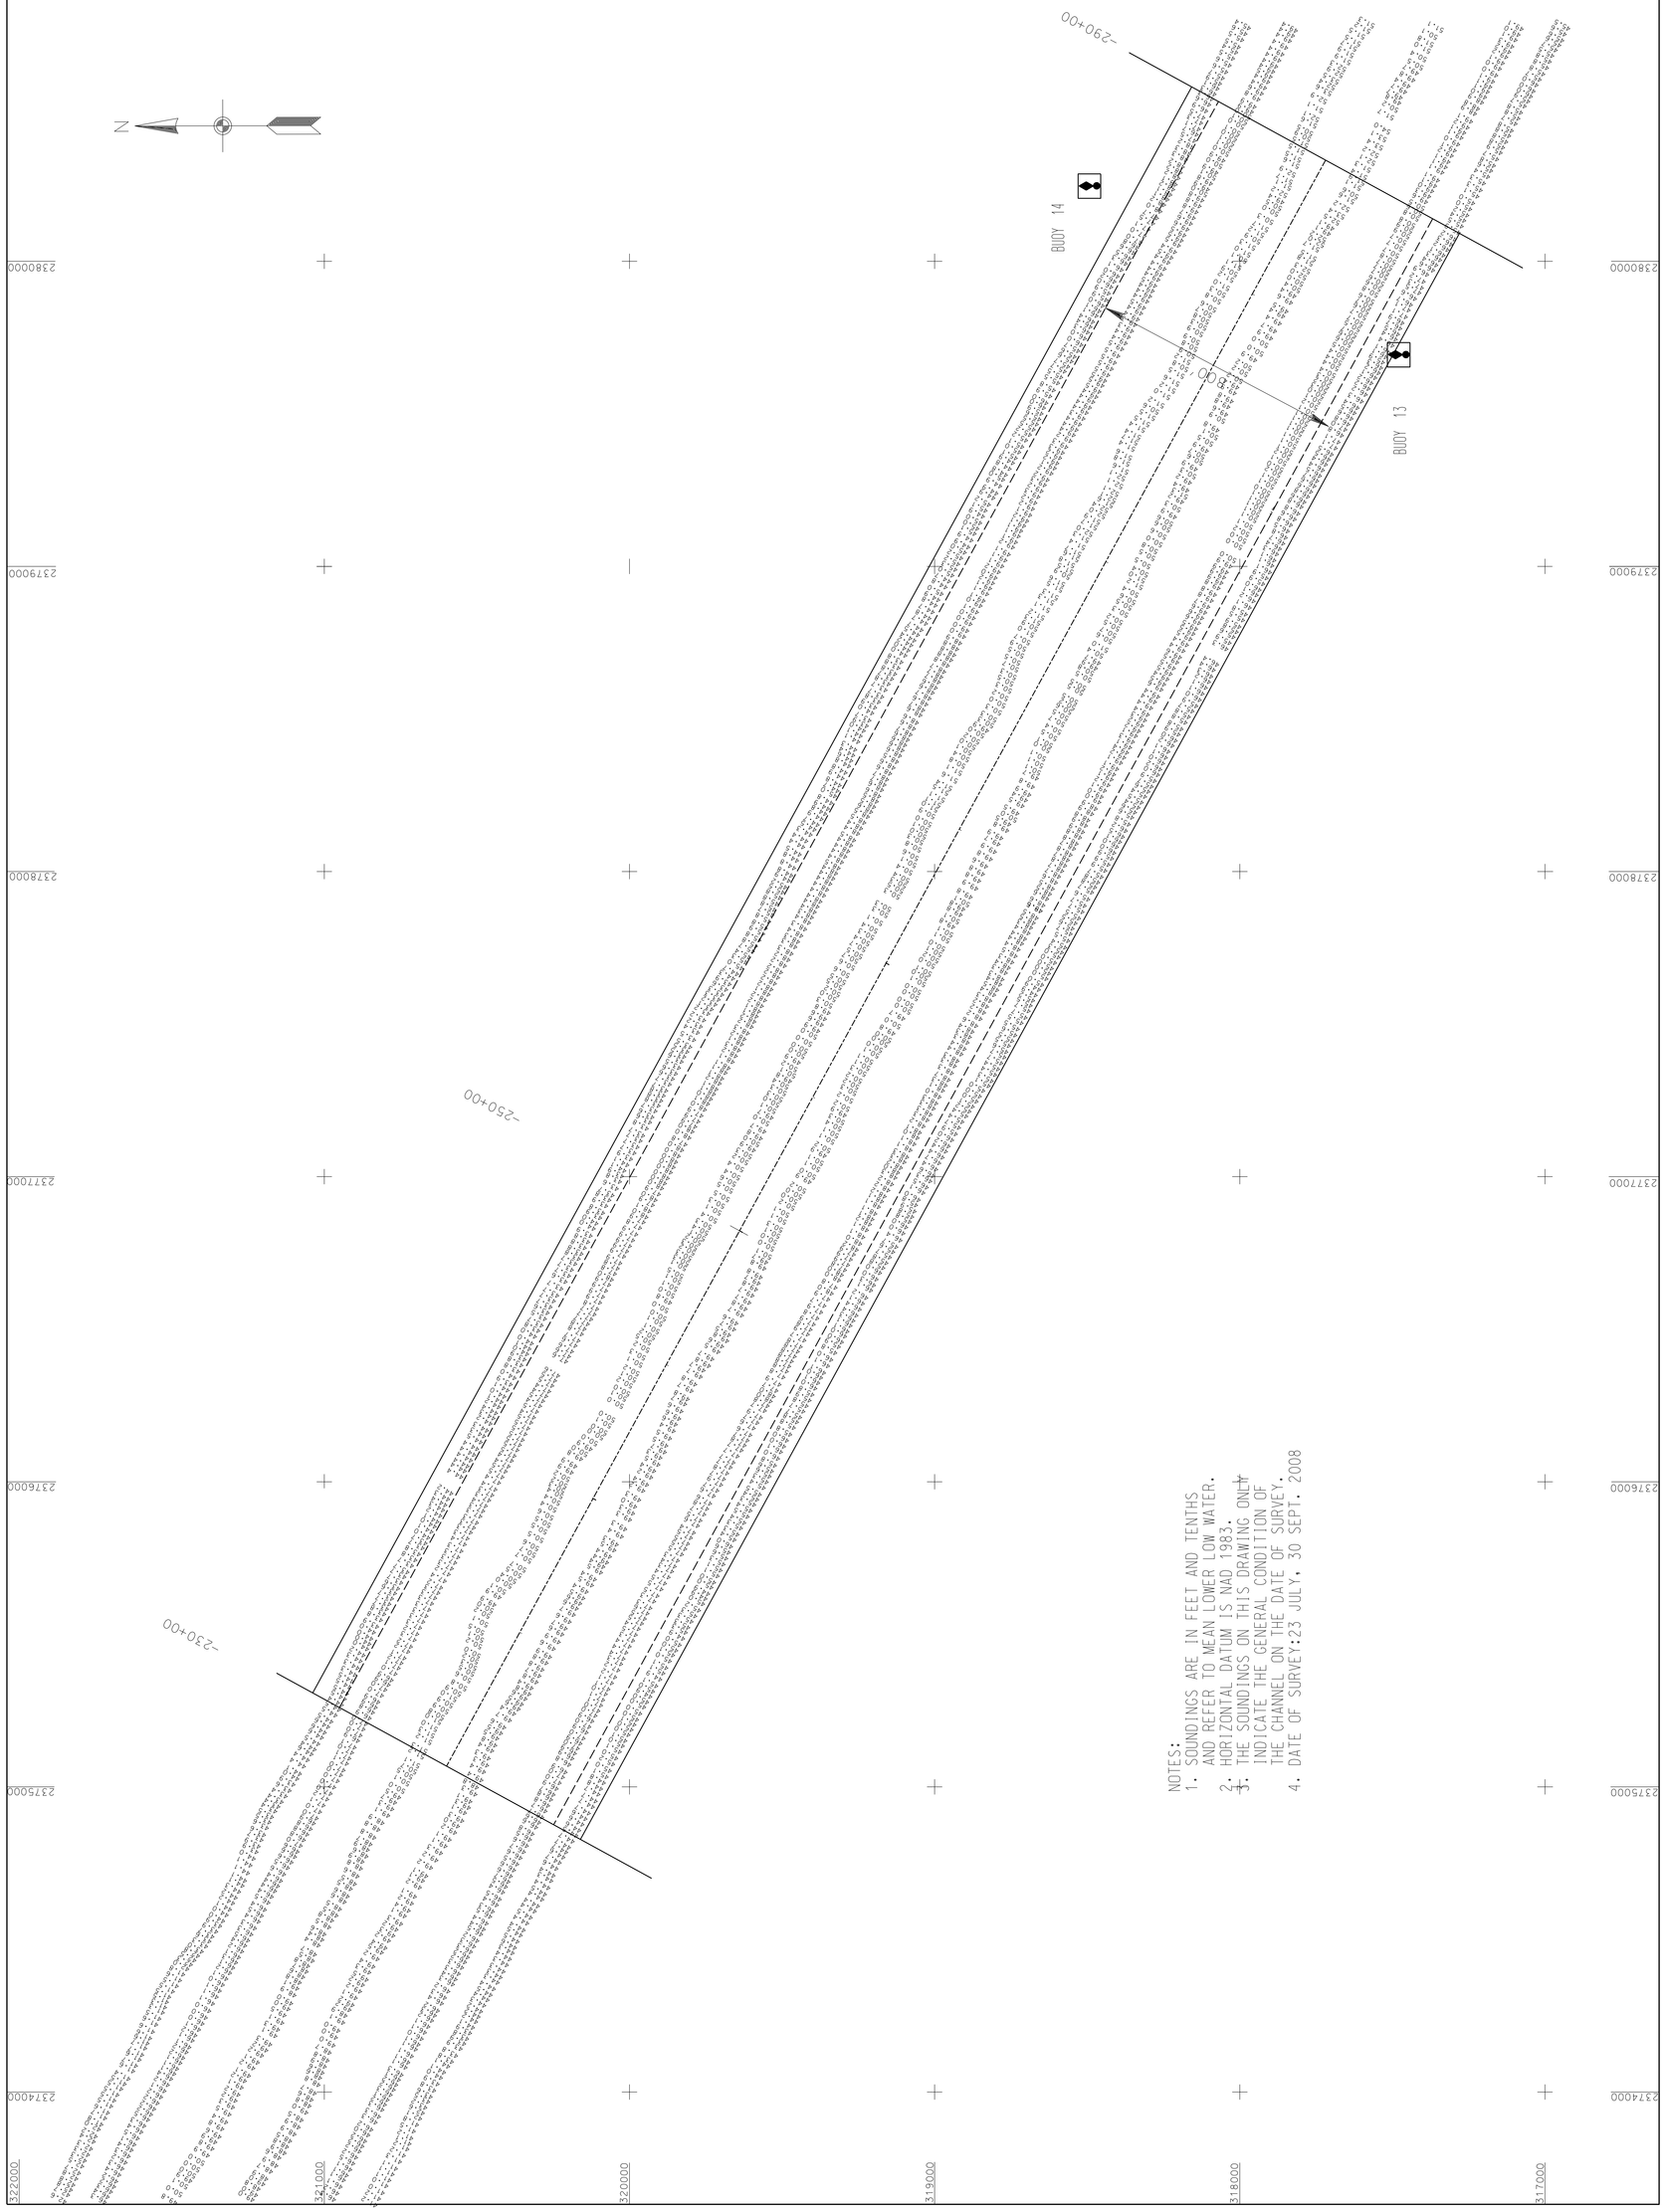

NOTES:
1. SOUNDINGS ARE IN FEET AND TENTHS AND REFER TO MEAN LOWER LOW WATER.
2. HORIZONTAL DATUM IS NAD 1983.
3. THE SOUNDINGS ON THIS DRAWING ONLY INDICATE THE GENERAL CONDITION OF THE CHANNEL ON THE DATE OF SURVEY.
4. DATE OF SURVEY:23 JULY, 30 SEPT. 2008