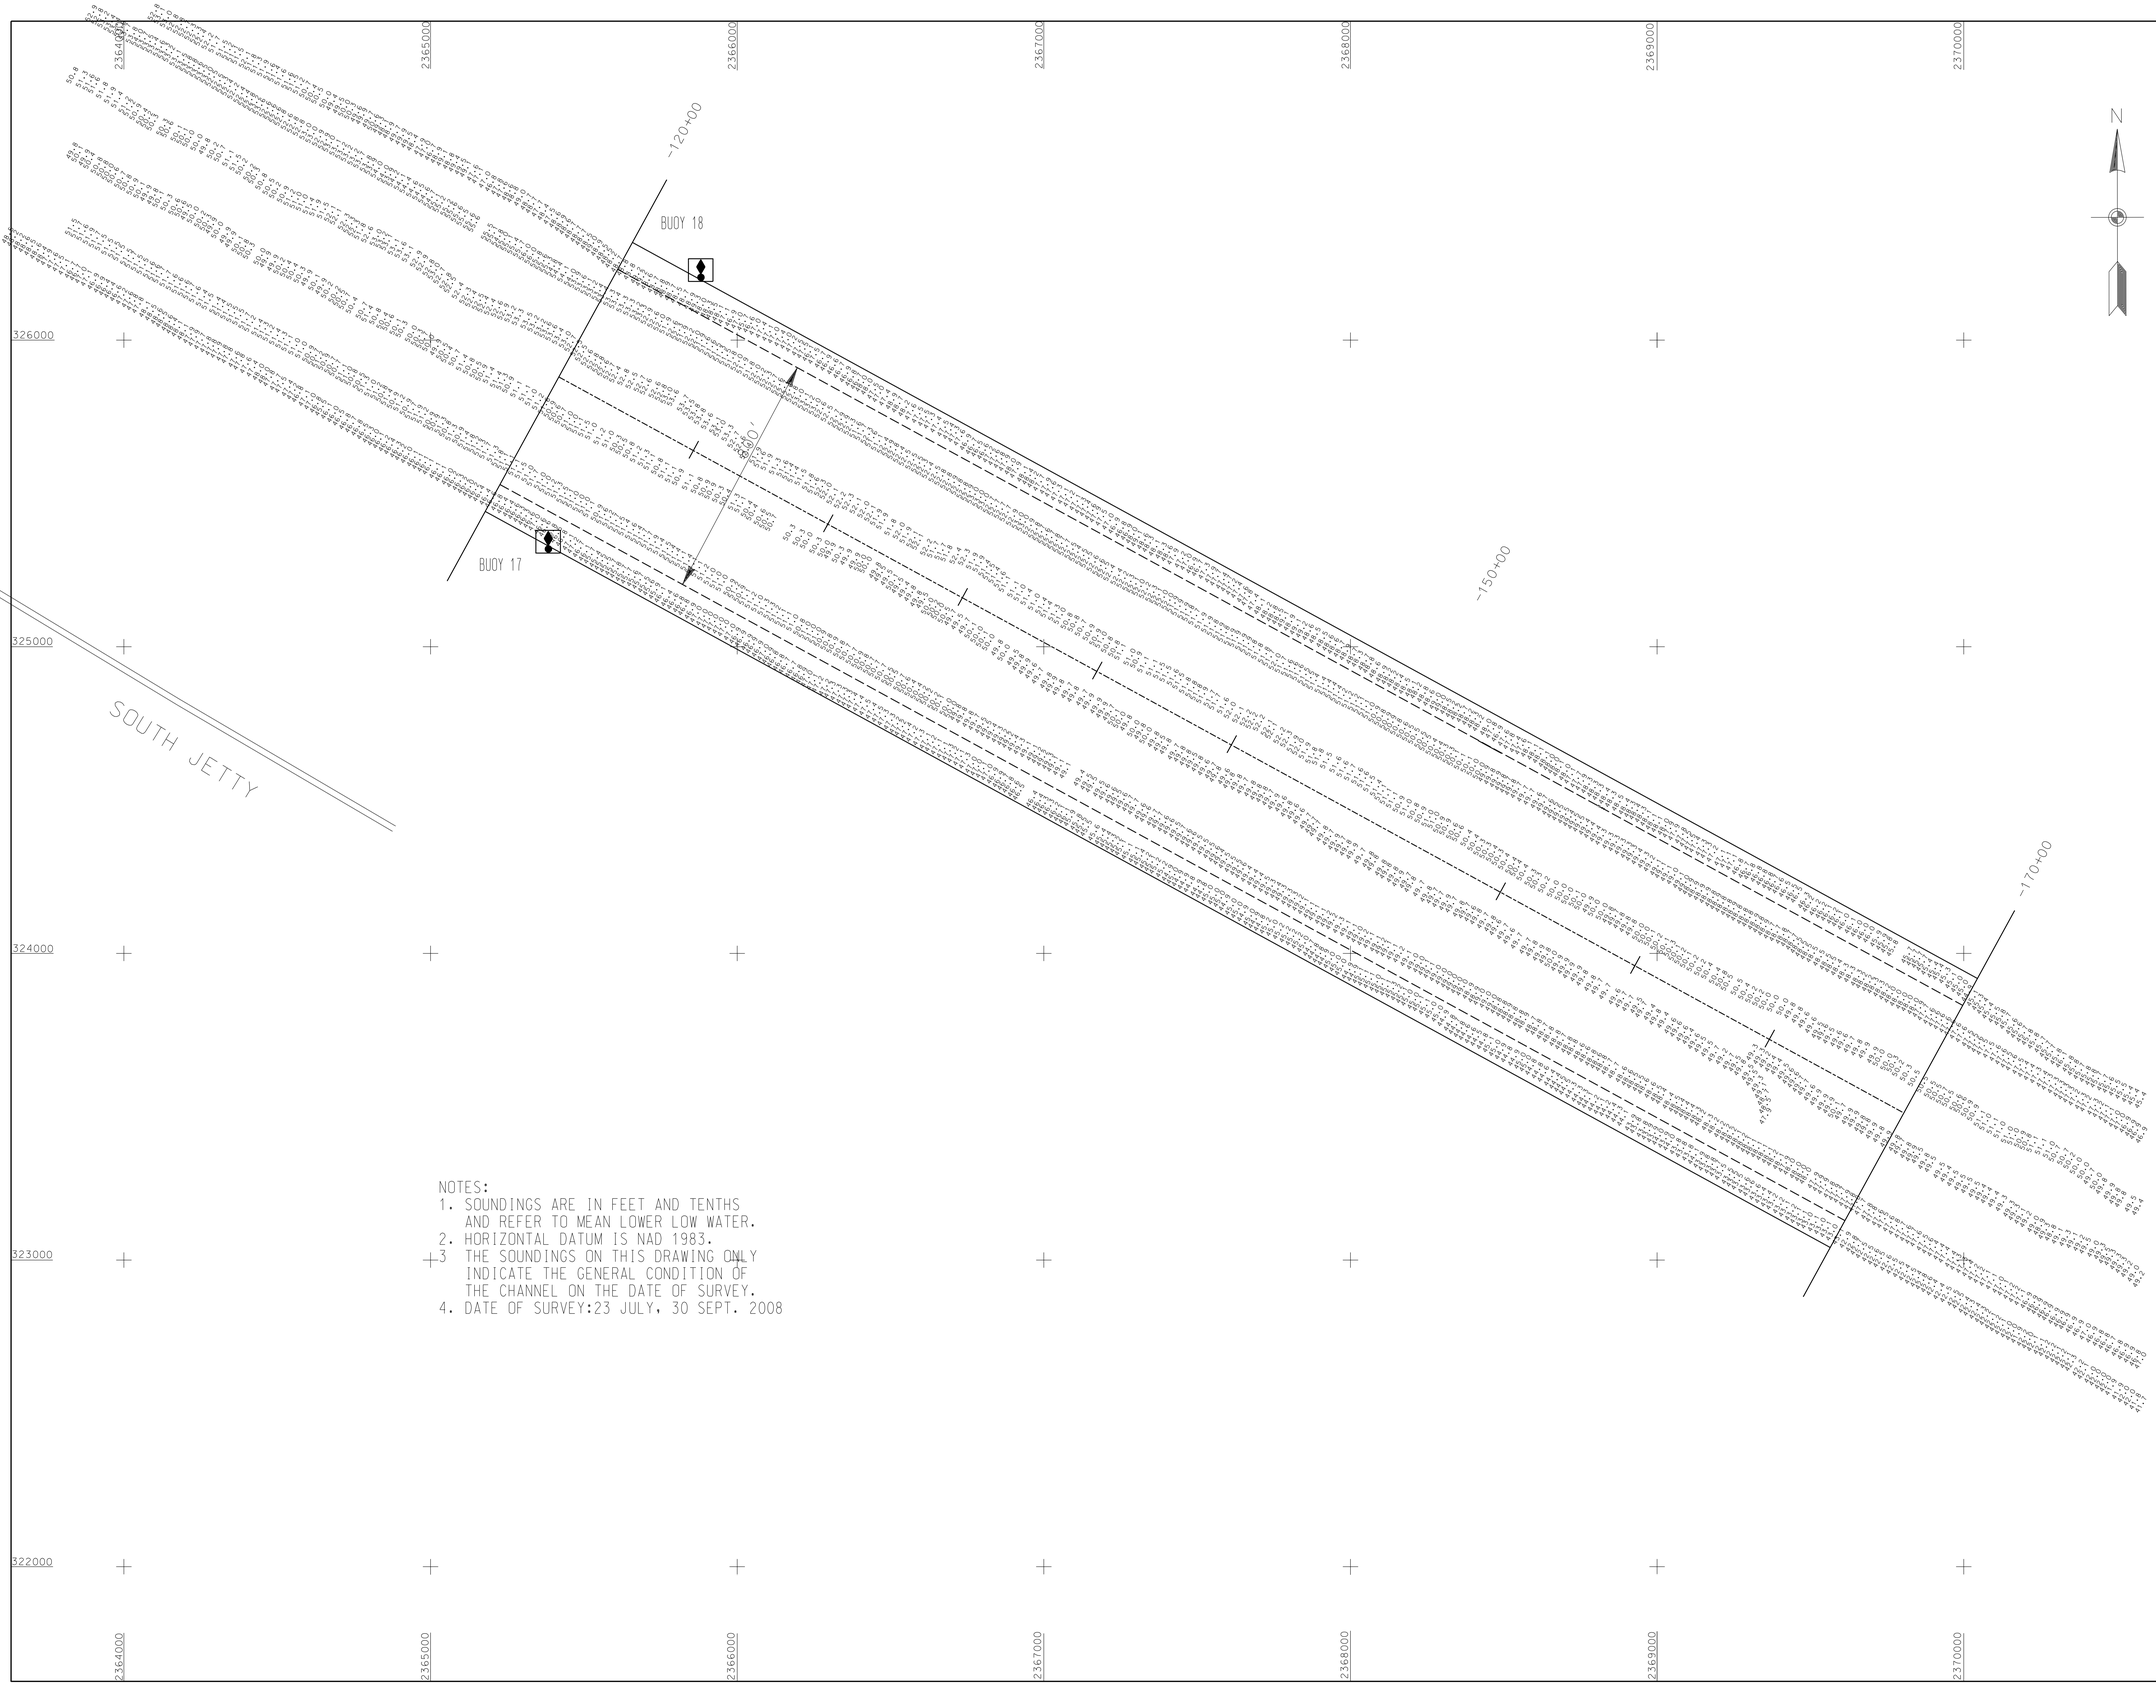


NOTES:
1. SOUNDINGS ARE IN FEET AND TENTHS AND REFER TO MEAN LOWER LOW WATER.
2. HORIZONTAL DATUM IS NAD 1983.
3 THE SOUNDINGS ON THIS DRAWING ONLY INDICATE THE GENERAL CONDITION OF THE CHANNEL ON THE DATE OF SURVEY.
4. DATE OF SURVEY:23 JULY, 30 SEPT. 2008

US Army Corps of Engineers
Charleston District

| MARK | DESCRIPTION | DATE | APPRV. |
|---|---|---|---|
| | | | |

U.S.ARMY ENGINEER DISTRICT
CORPS OF ENGINEERS
CHARLESTON, SOUTH CAROLINA

Designed by:
Drawn by: MRV
Checked by:
Reviewed by:
Submitted by:

Date: OCT. 08
Design file no.: 9230
Drawing Code:
File name:
Plot date:
Orig. scale: 1" = 200'

Rev:

CHARLESTON HARBOR
# CHARLESTON ENTRANCE CHANNEL
9230
CHARLESTON COUNTY SOUTH CAROLINA

SHEET REFERENCE NUMBER

SHEET 14 OF 16