US Army Corps of Engineers
Charleston District

MARK	DESCRIPTION	DATE	APPRV	MARK	DESCRIPTION	DATE	APPRV

U.S. ARMY ENGINEER DISTRICT
CORPS OF ENGINEERS
CHARLESTON, SOUTH CAROLINA

Designed by: XXX | Date: OCT 08 | Rev.
Drawn by: | Chd by: | Design file no. 9235
Reviewed by: | Drawing Code:
Submitted by: | File name: PAd date
Dwg scale 1" = 200'

CHARLESTON HARBOR
ASHLEY RIVER
CHARLESTON, SC

9235
STA. 98+89.04 to STA. 170+71.03

CHARLESTON COUNTY SOUTH CAROLINA
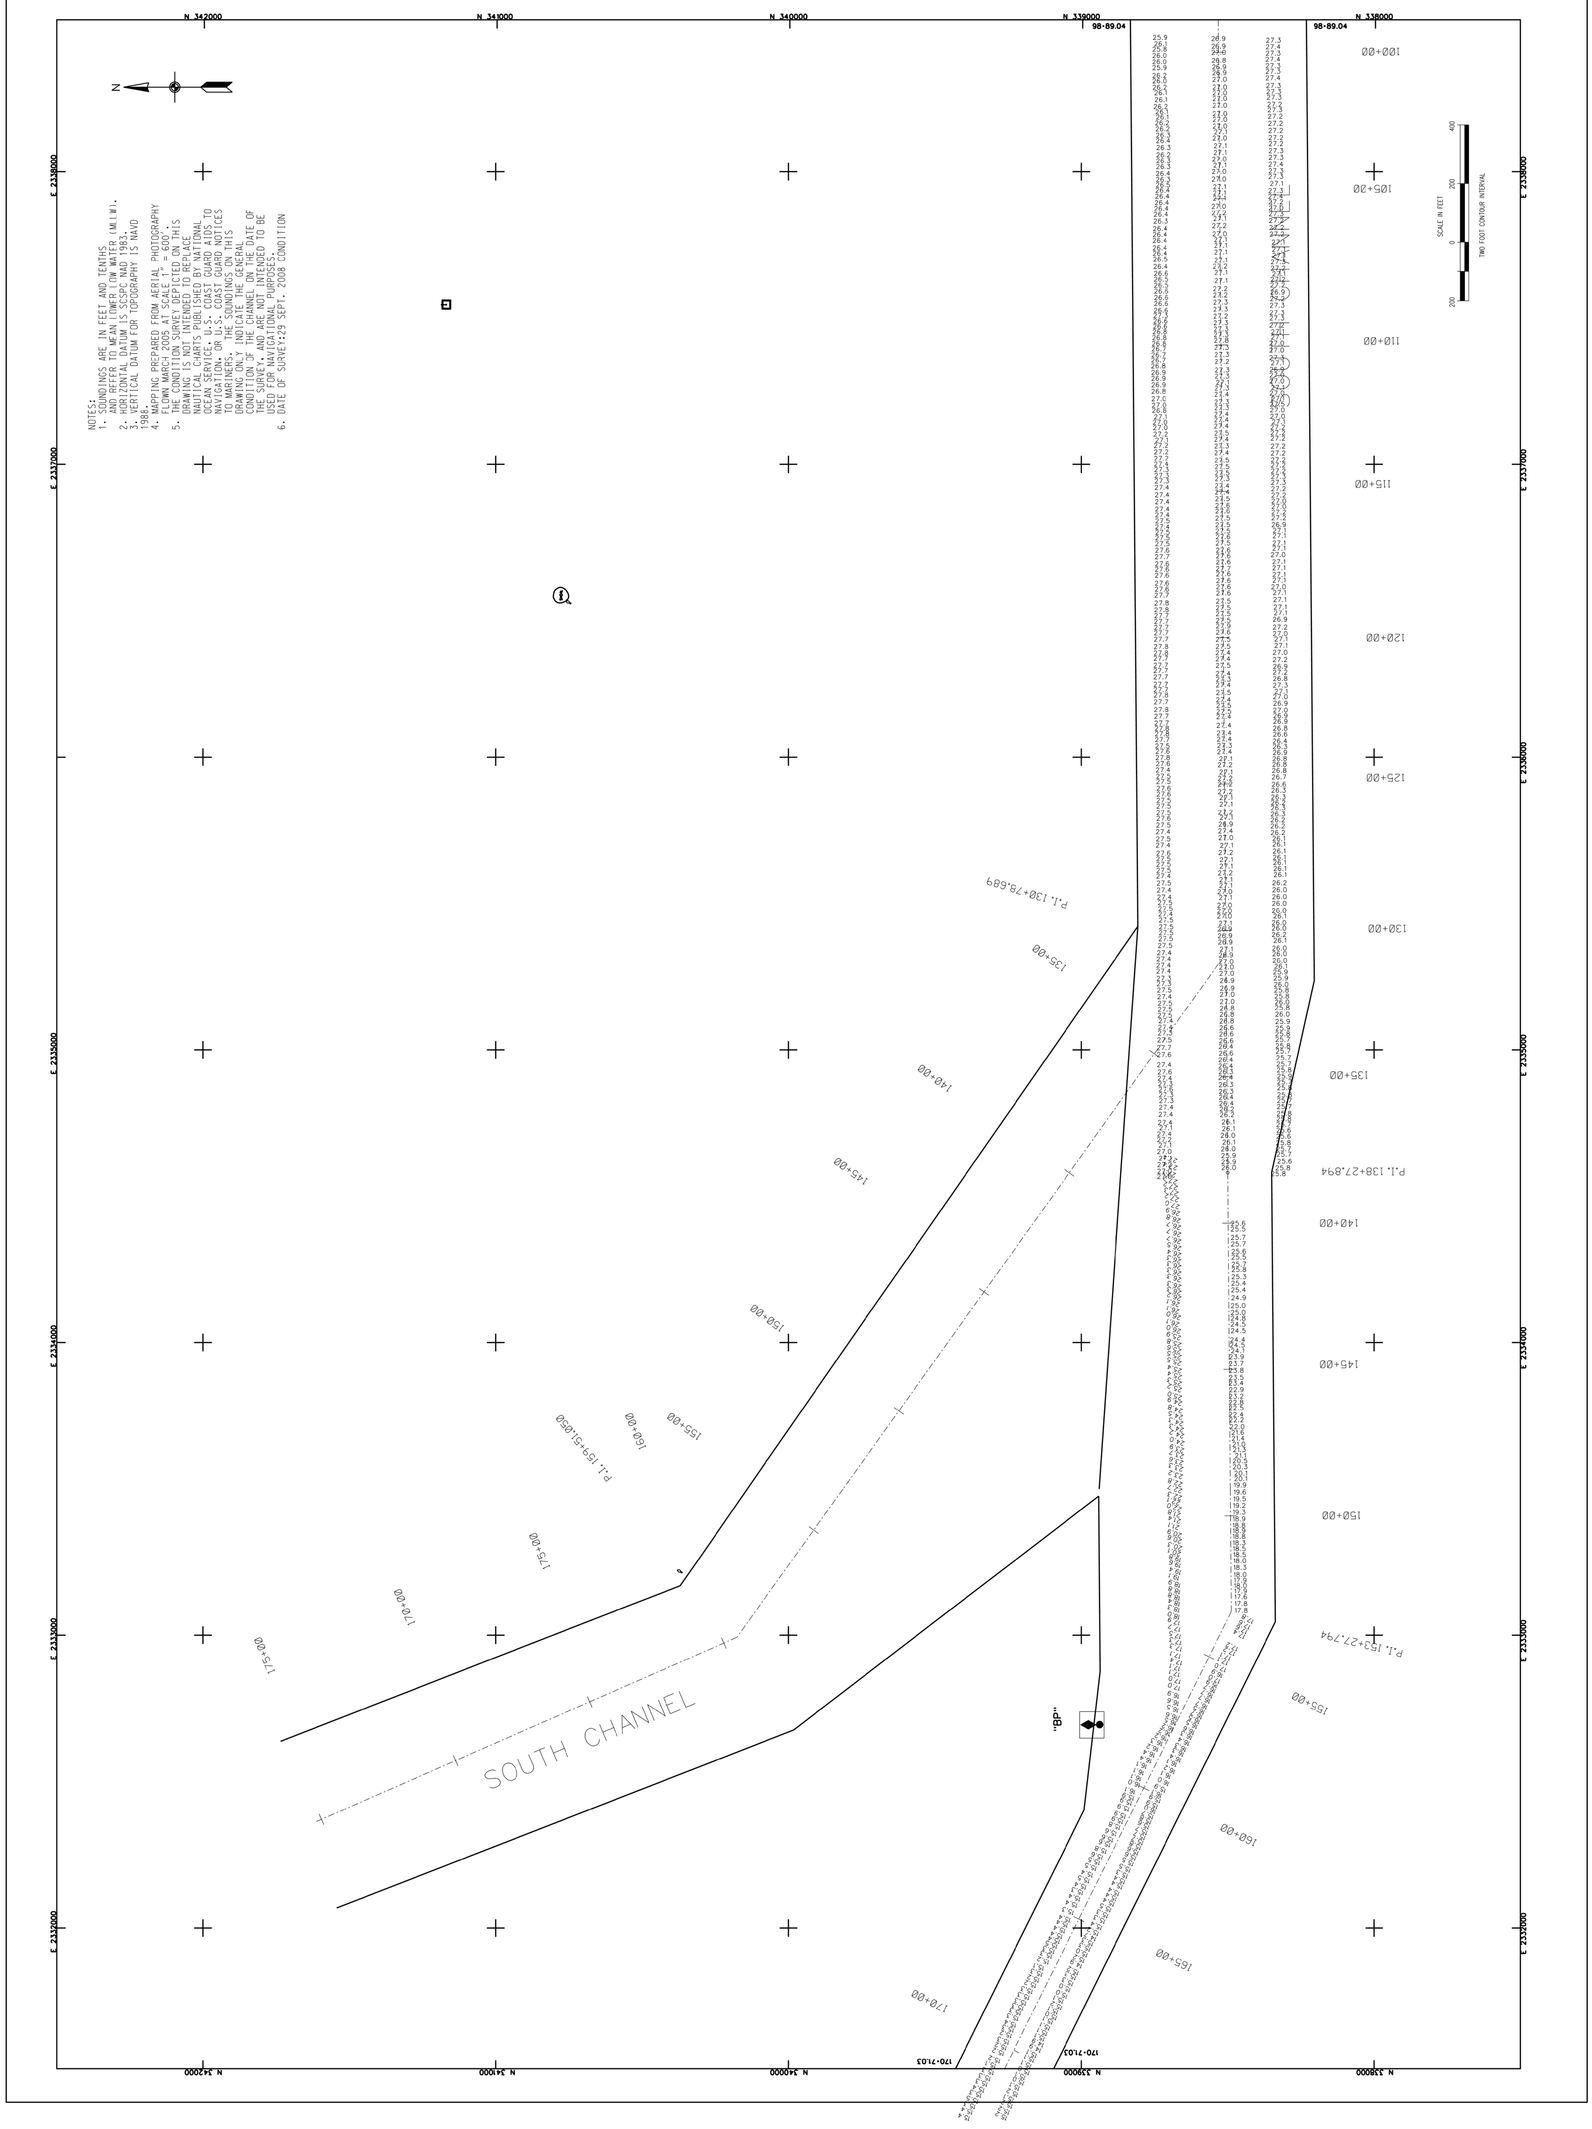
SHEET PRESENTATION NUMBER
SHEET 4 OF 10