COORDINATES					
PT.	STATION	NAD 27		NAD 83	
NO.	W/OFFSET	EAST (X)	NORTHING (Y)	EAST (X)	NORTHING (Y)
	1497+25.17N 200R	2,530,853.36	521,643.41	2,530,844.87	521,810.77
	1478+48.89N 175L	2,529,321.85	520,487.99	2,529,313.84	520,654.99
	1478+48.89N 160L	2,529,334.01	520,479.03	2,529,326.00	520,646.04
	1478+48.89N 200R	2,529,624.39	520,263.83	2,529,616.42	520,430.94
	1459+45.59N 175L	2,528,311.50	518,831.25	2,528,304.06	518,998.11
	1459+45.59N 160L	2,528,325.31	518,825.07	2,528,317.87	518,991.84
	1459+45.59N 200R	2,528,657.24	518,677.90	2,528,649.81	518,844.88
	1452+40.13N 200R	2,528,469.82	518,043.48	2,528,462.59	518,210.46
	1452+40.13N 175L	2,528,100.75	518,117.81	2,528,093.53	518,284.68
	1447+87.18N 175L	2,528,047.48	517,637.79	2,528,040.40	517,804.69
	1447+87.18N 200R	2,528,423.83	517,629.02	2,528,416.72	517,796.03

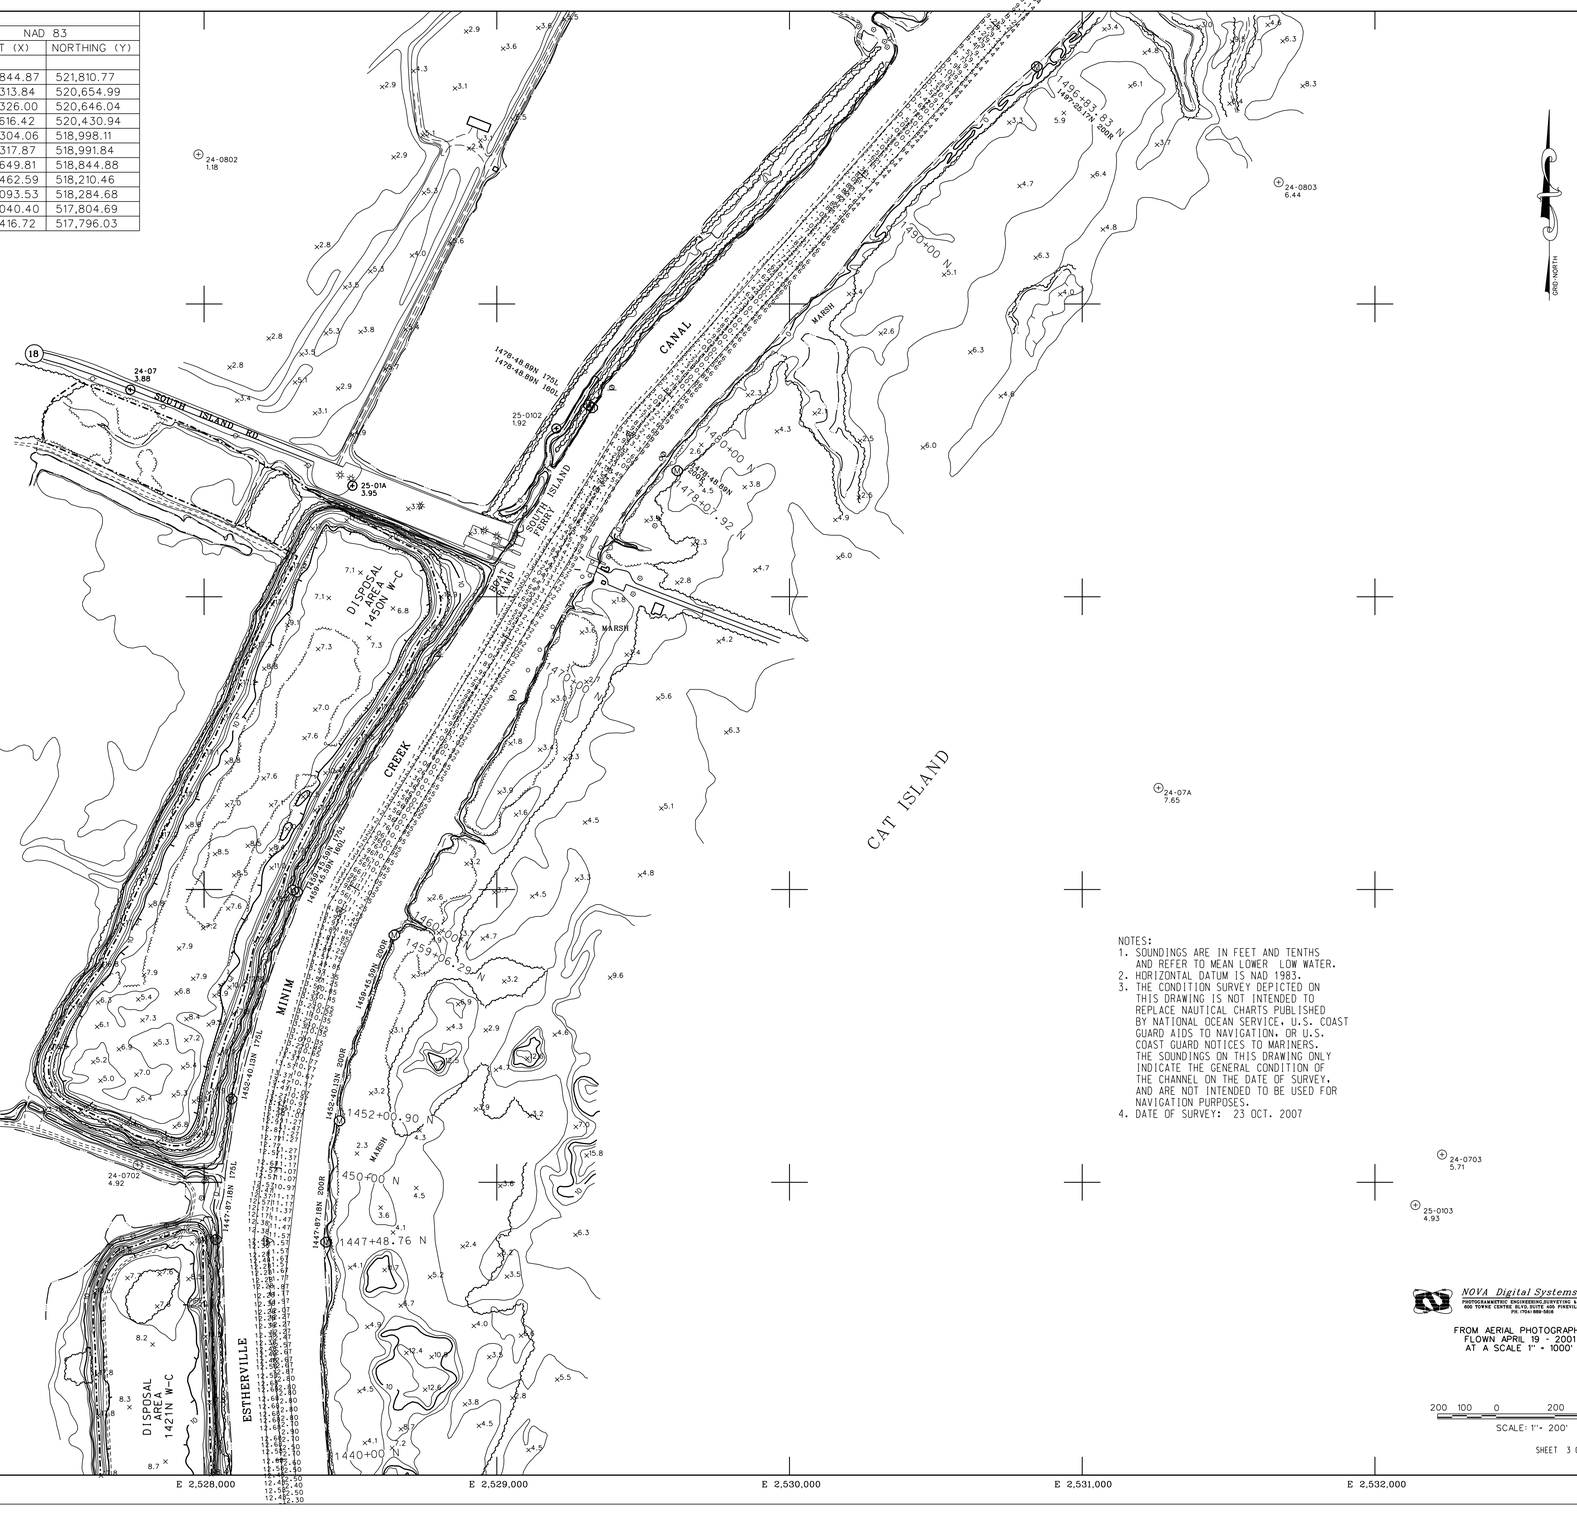

NOTES:
1. SOUNDINGS ARE IN FEET AND TENTHS AND REFER TO MEAN LOWER LOW WATER.
2. HORIZONTAL DATUM IS NAD 1983.
3. THE CONDITION SURVEY DEPICTED ON THIS DRAWING IS NOT INTENDED TO REPLACE NAUTICAL CHARTS PUBLISHED BY NATIONAL OCEAN SERVICE, U.S. COAST GUARD AIDS TO NAVIGATION, OR U.S. COAST GUARD NOTICES TO MARINERS. THE SOUNDINGS ON THIS DRAWING ONLY INDICATE THE GENERAL CONDITION OF THE CHANNEL ON THE DATE OF SURVEY. AND ARE NOT INTENDED TO BE USED FOR NAVIGATION PURPOSES.
4. DATE OF SURVEY: 23 OCT. 2007

NOVA Digital Systems, INC.
PHOTOGRAMMETRIC ENGINEERING,SURVEYING & GIS SERVICES
600 TOWNE CENTRE BLVD,SUITE 400 PINEVILLE,NC 28134
PH:(704)889-5919

FROM AERIAL PHOTOGRAPHY
FLOWN APRIL 19 - 2001
AT A SCALE 1" = 1000'

200 100 0 200 400FT
SCALE: 1"= 200'

SHEET 3 OF 62

US Army Corps of Engineers
Charleston District

APPR.	DATE	DESCRIPTION	MARK	APPR.	DATE	DESCRIPTION

U.S. ARMY ENGINEER DISTRICT
CORPS OF ENGINEERS
CHARLESTON, SOUTH CAROLINA

Designed by:
Drawn by: MRV
Checked by:
Traced by:
Submitted by:
Date: OCT 07
Dwgn file no. 9191
Drawing Code:
File name:
Dwg scale: 1" = 200'
Rec:

AIWW, WINYAH BAY TO CHARLESTON
STA. 1439+46N TO STA.1497+65N
9191
GEORGETOWN,CHARLESTON COUNTIES, SOUTH CAROLINA

SHEET REFERENCE NUMBER
SHEET 3 OF 62

WC-S3.DGN

..\9191S3.DGN 10/30/2007 10:54:57 AM