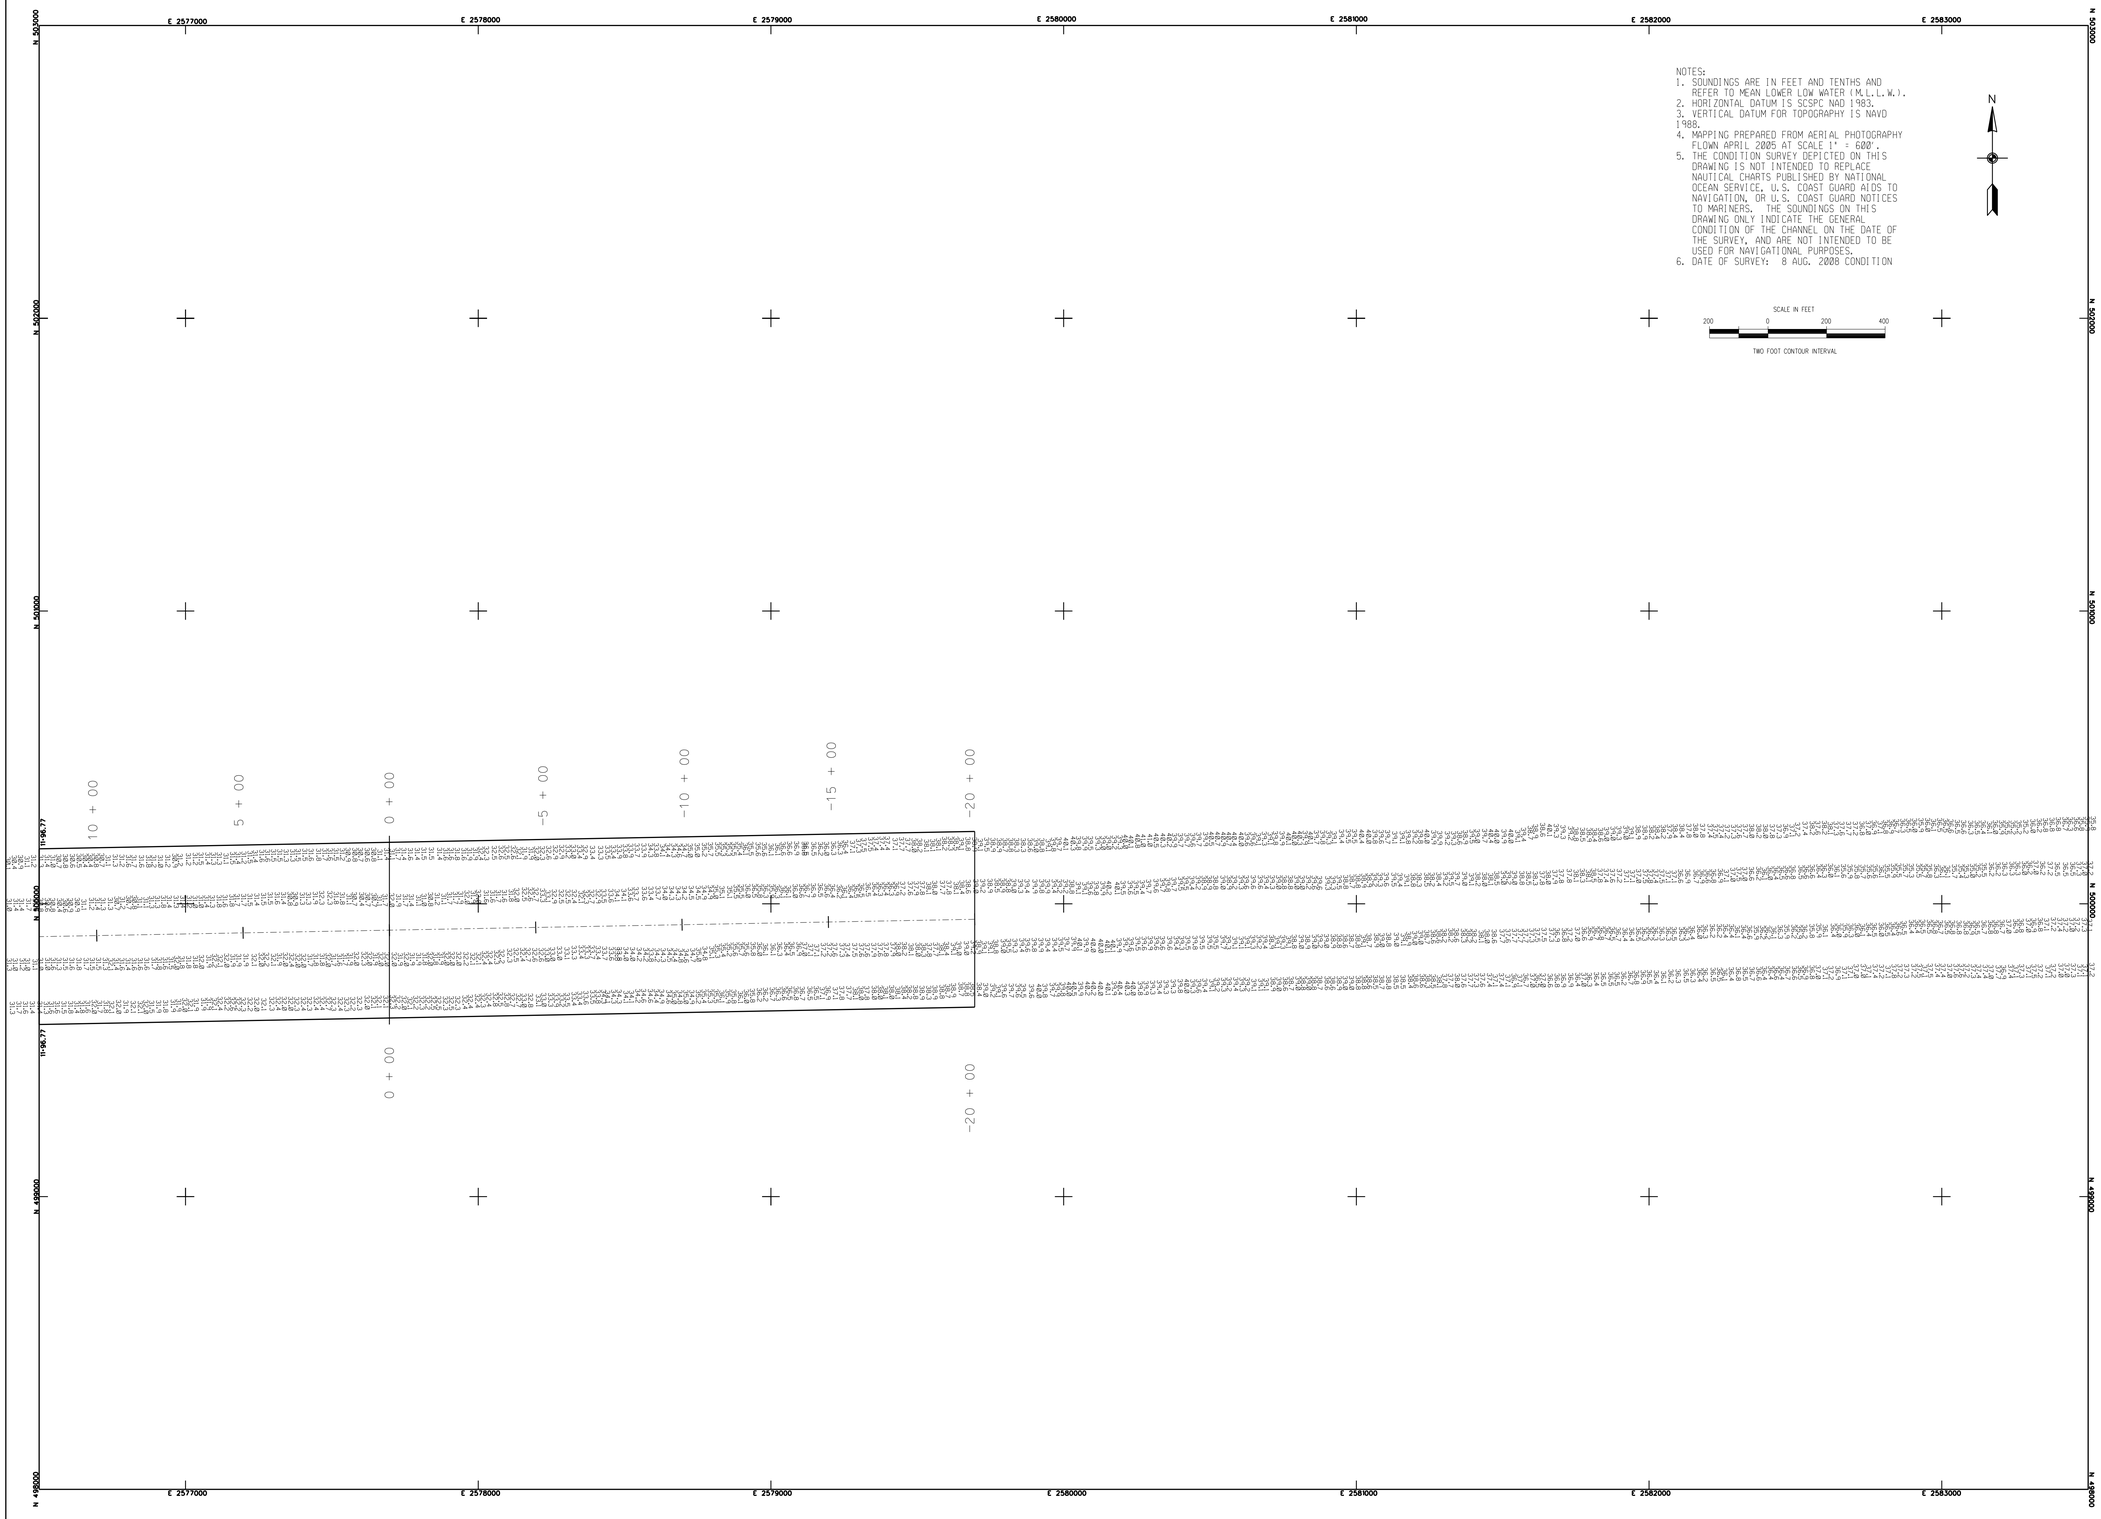

US Army Corps of Engineers
Charleston District

MARK	DESCRIPTION	DATE	APPRV.

Designed by:		Date: AUG. 08	Rev.
Drawn by: MRV	Ckd. by:	Design file no. 9232	
Reviewed by:		Drawing Code:	
Submitted by:		File name: Proj. date:	Dwg. scale: 1" = 200'

U.S. ARMY ENGINEER DISTRICT
CORPS OF ENGINEERS
CHARLESTON, SOUTH CAROLINA

GEORGETOWN HARBOR
MAIN CHANNEL
GEORGETOWN, SC

CONDITION SURVEY
STA. 0+00.00 to STA. 11+96.77

9232

GEORGETOWN COUNTY SOUTH CAROLINA

SHEET REFERENCE NUMBER

SHEET 2 OF 16