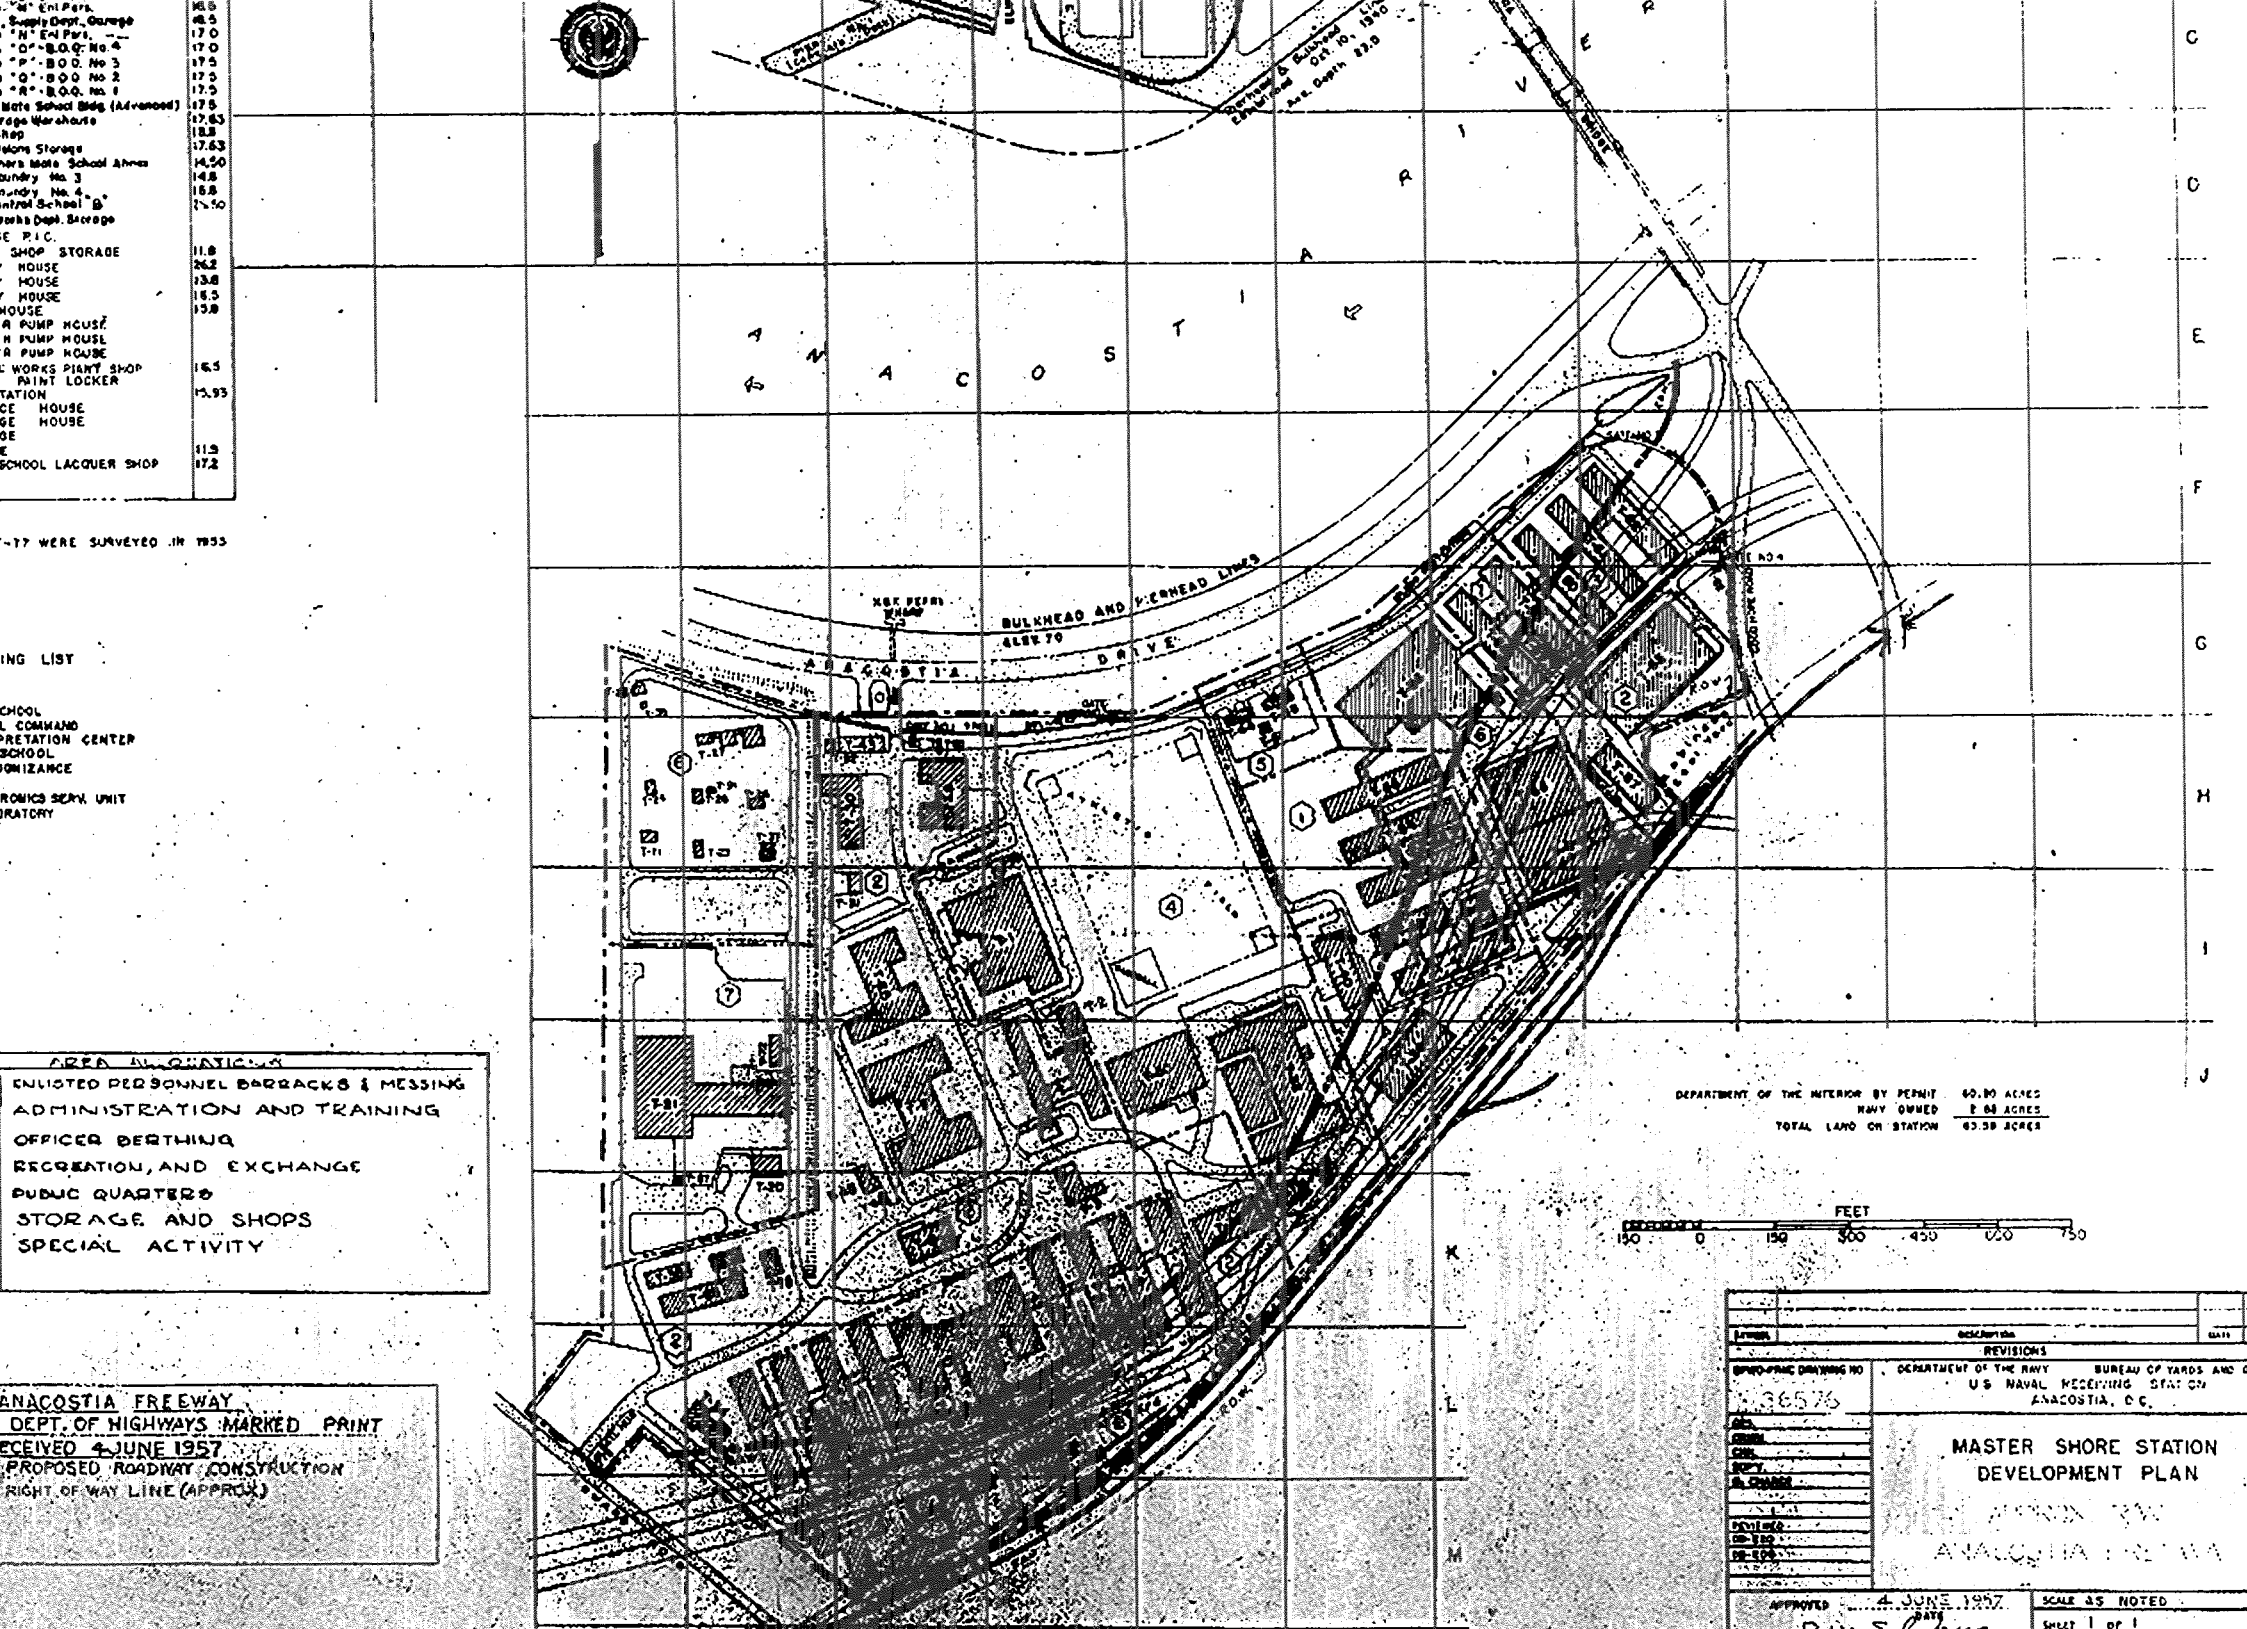

"M" Enl Pers.
Supply Dept. Garage
"N" Enl Pers.
"O" - B.O.Q. No. 4
"P" - B.O.Q. No. 3
"Q" - B.O.Q. No. 2
"R" - B.O.Q. No. 1
Mate School Bldg. (Advanced)
rage Warehouse
hop
lons Storage
hers Mate School Annex
oundry No. 3
oundry No. 4
ntral School "B"
orks Dept. Storage
E P.I.C.
SHOP STORAGE
HOUSE
HOUSE
HOUSE
HOUSE
R PUMP HOUSE
H PUMP HOUSE
R PUMP HOUSE
WORKS PLANT SHOP
PAINT LOCKER
TATION
CE HOUSE
GE HOUSE
GE
E
SCHOOL LACQUER SHOP
-77 WERE SURVEYED IN 1955
ING LIST
CHOOL
L COMMAND
PRETATION CENTER
SCHOOL
IONIZANCE
ROMICS SERV. UNIT
IRATORY
AREA ALLOCATIONS
ENLISTED PERSONNEL BARRACKS & MESSING
ADMINISTRATION AND TRAINING
OFFICER BERTHING
RECREATION, AND EXCHANGE
PUBLIC QUARTERS
STORAGE AND SHOPS
SPECIAL ACTIVITY
ANACOSTIA FREEWAY
DEPT. OF HIGHWAYS MARKED PRINT
ECEIVED 4 JUNE 1957
PROPOSED ROADWAY CONSTRUCTION
RIGHT OF WAY LINE (APPROX.)
ANACOSTIA RIVER
BULKHEAD AND PIERHEAD LINES
ANACOSTIA DRIVE
DEPARTMENT OF THE INTERIOR BY PERMIT 60.90 ACRES
NAVY OWNED 2.68 ACRES
TOTAL LAND ON STATION 63.58 ACRES
FEET
150 0 150 300 450 600 750
REVISIONS
DEPARTMENT OF THE NAVY BUREAU OF YARDS AND
U.S. NAVAL RECEIVING STATION
ANACOSTIA, D.C.
36576
MASTER SHORE STATION
DEVELOPMENT PLAN
APPROX. R/W
ANACOSTIA FREEWAY
APPROVED 4 JUNE 1957
SCALE AS NOTED
SHEET 1 OF 1