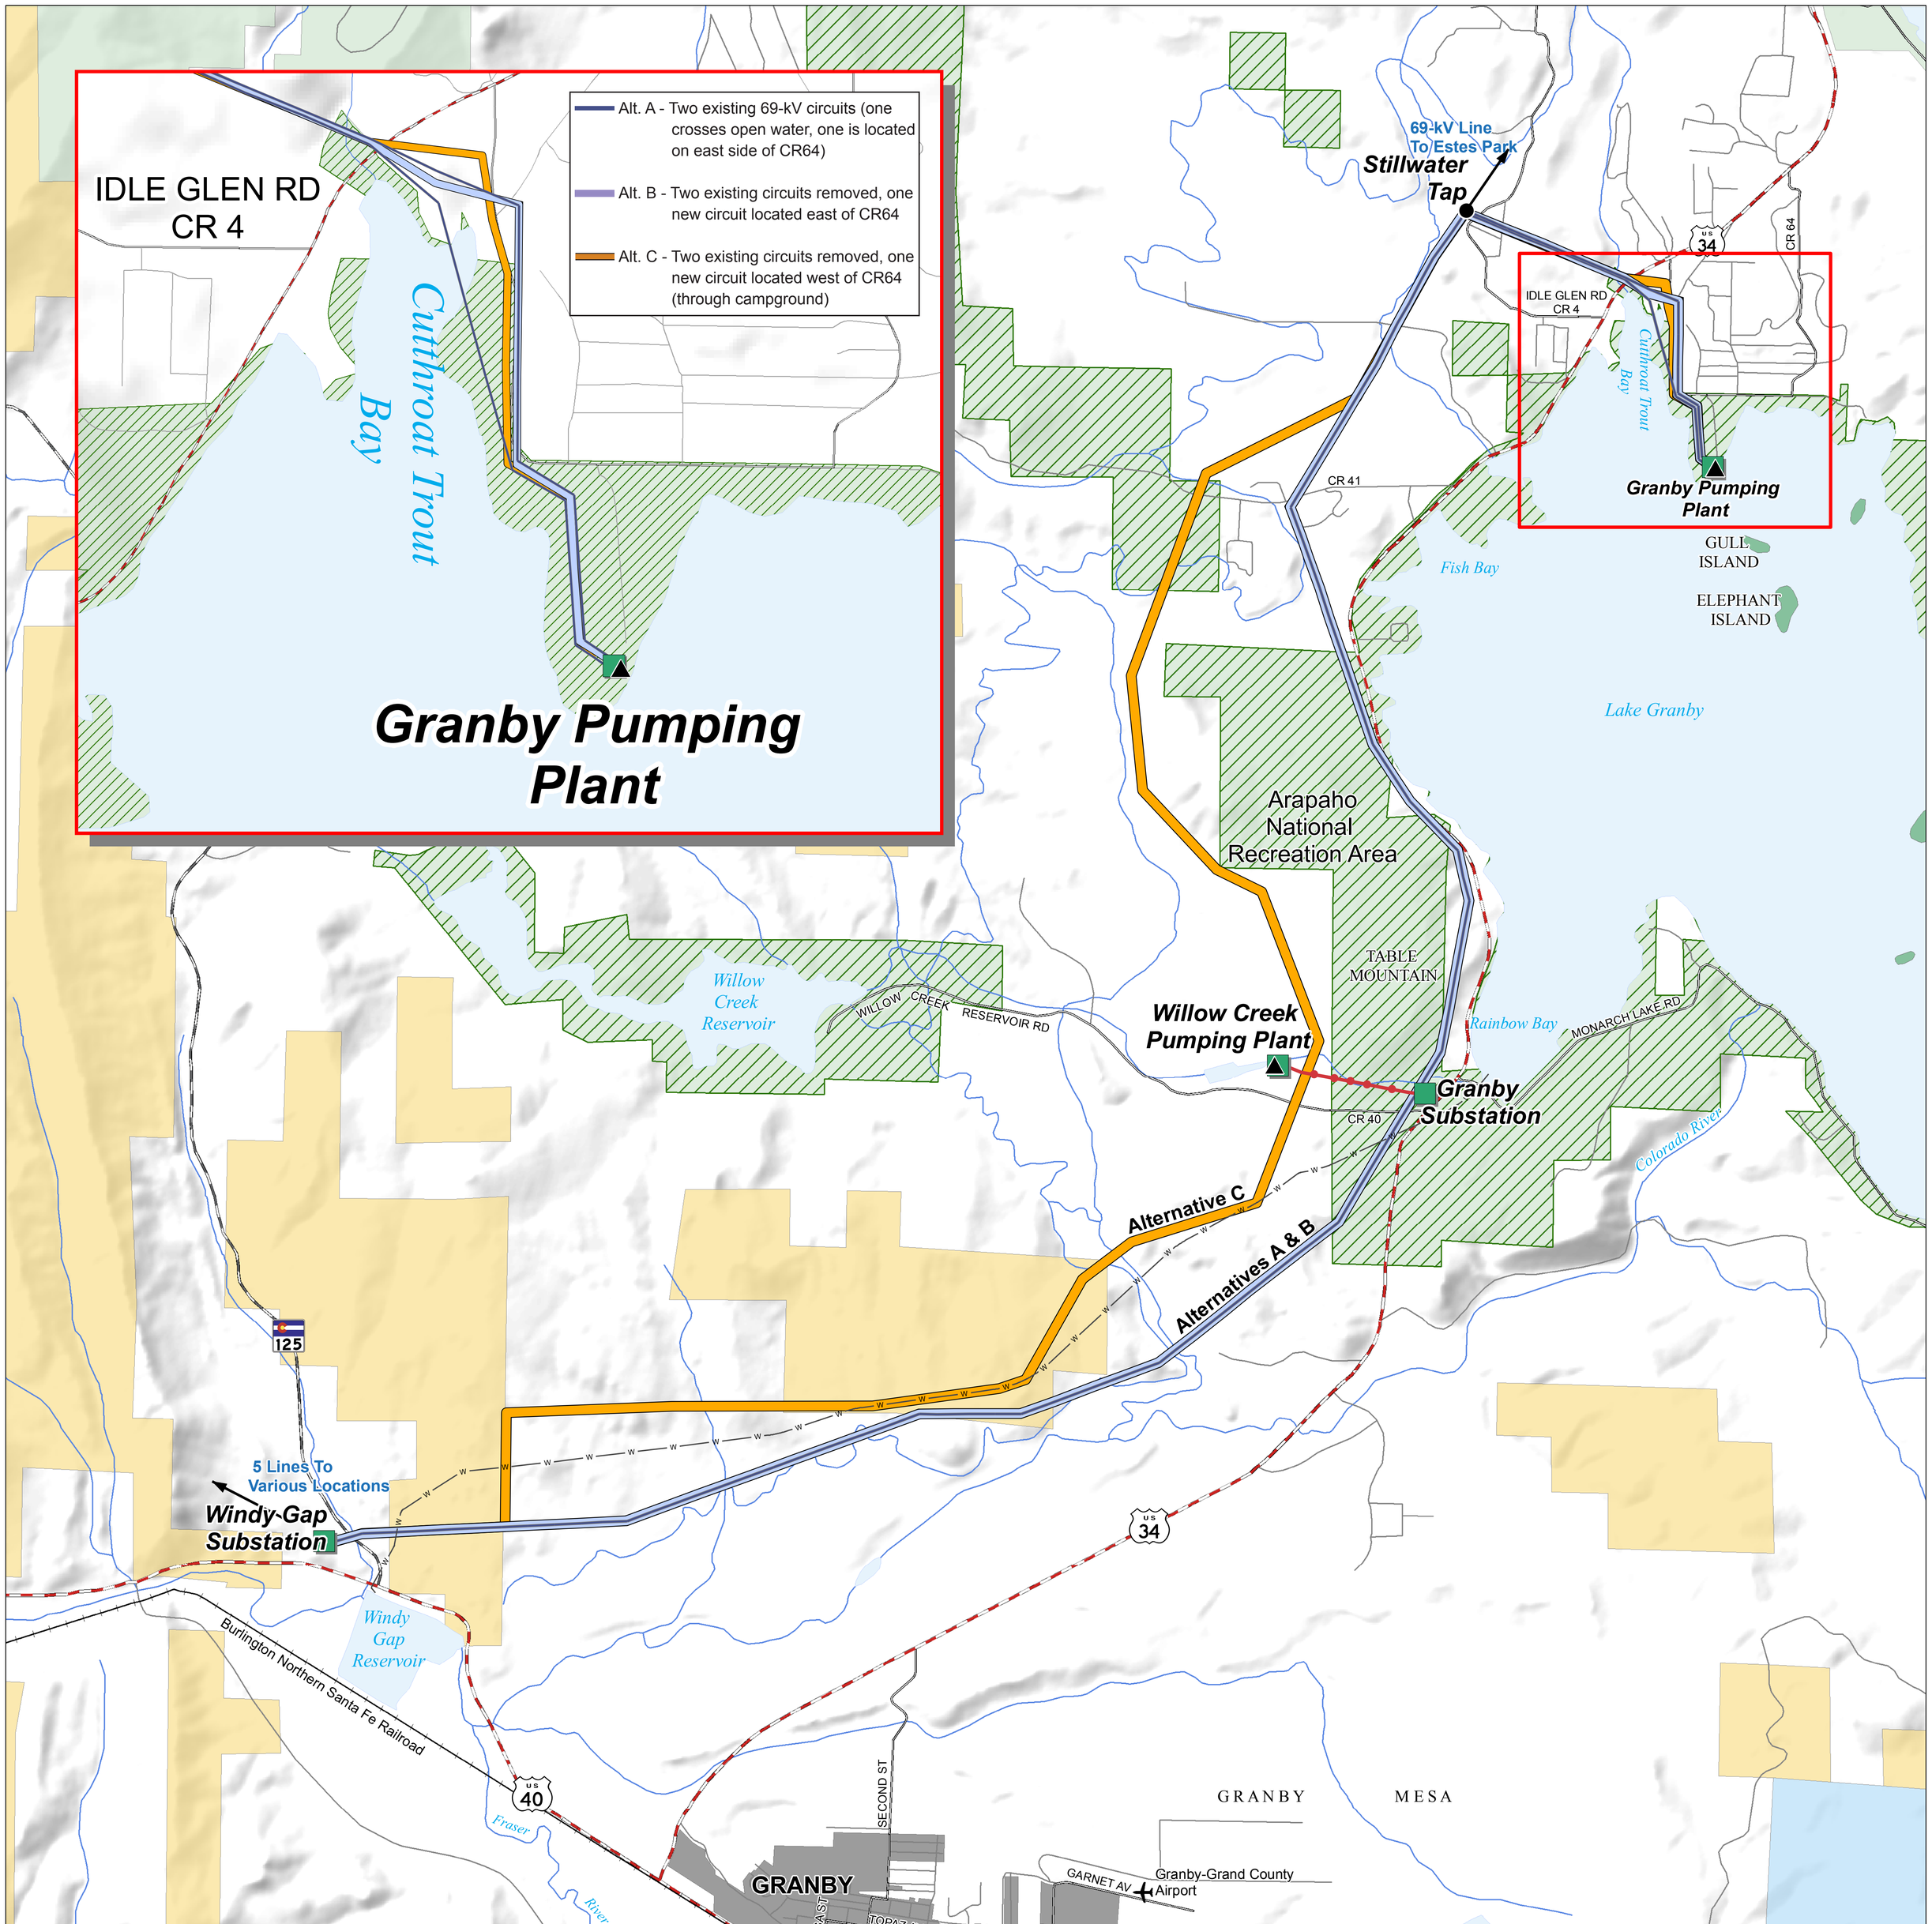

Transmission, Substations, & Other Utilities

- Existing Substation
- Existing Tap Location
- Existing Pumping Plant
- Alternative A, Existing
- Alternative B, Rebuild & Upgrade
- Alternative C, Reroute & Upgrade
- Existing Willow Creek Tap (69-kV), Not Being Rebuilt
- Windy Gap Water Pipeline (NCWCD)

Note: Line widths are not to scale.

Jurisdictions & Surface Ownership

- Private
- Granby Town Limits
- BLM
- State Land
- USFS
- Arapaho National Recreation Area

Base Data Sources: CDOT (2004), BLM (2004), Western Area Power Administration (2005), USGS (1999), Grand County (2005)

Universal Transverse Mercator (UTM), Zone 13
North American Datum of 1983

0 0.25 0.5 1 Miles

Western Area Power Administration
5555 E. Crossroads Blvd.
Loveland, CO 80538

EDAW | AECOM

Granby Pumping Plant - Windy Gap Transmission Line Rebuild Project

Alternatives