STATE	PROJECT	SHEET NUMBER

NOTE:

1. The maximum cross slopes of ramps must not exceed 2% in any direction.
2. Use a coarse broom finish running perpendicular to the slope to create a slip resistant surface on concrete ramp surfaces, exclusive of the detectable warning fields.
3. Construct ramp transitions between walks, gutters, or streets that are flush and free of abrupt vertical changes not to exceed 2.5 inches.
4. Locate drainage inlets and manholes outside of ramp walking surfaces or landings.

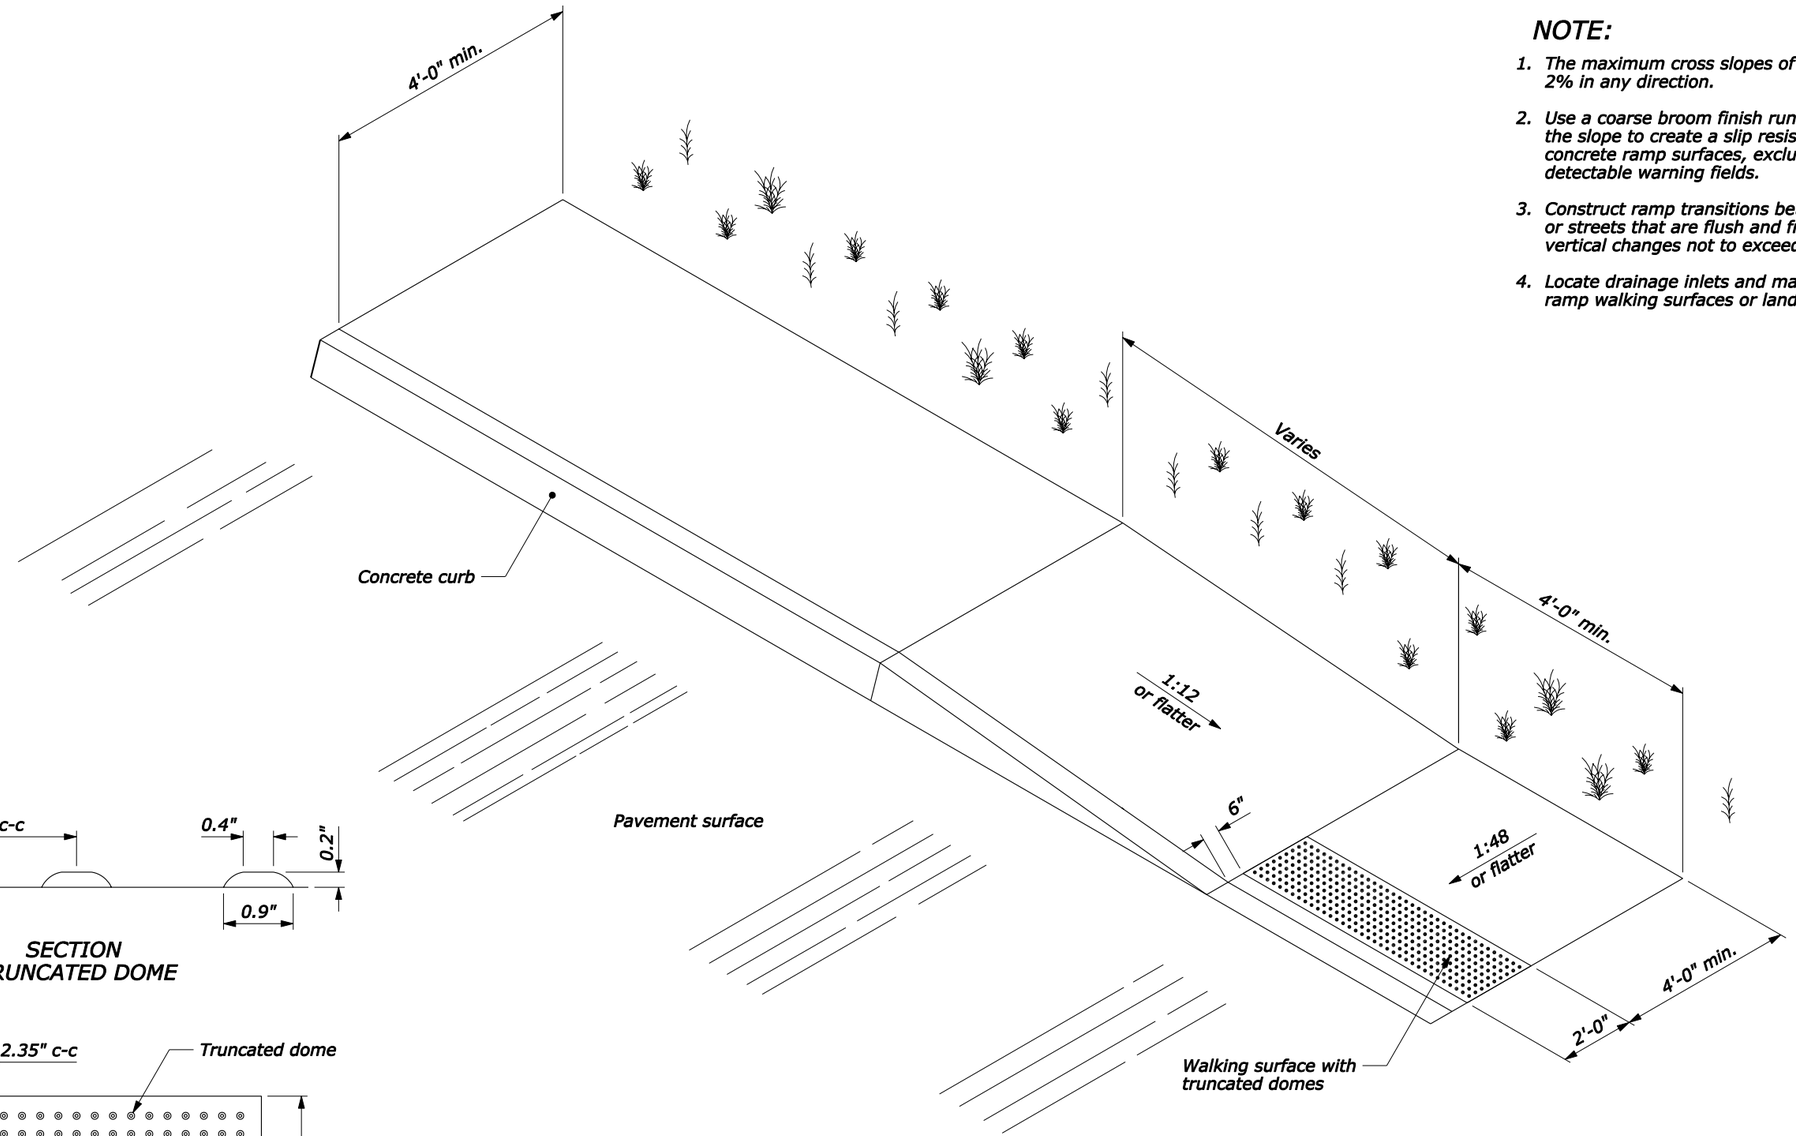

PARALLEL CURB RAMP

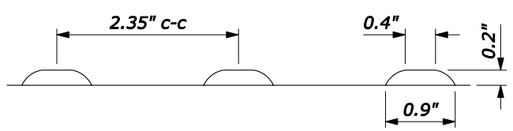

SECTION
TRUNCATED DOME

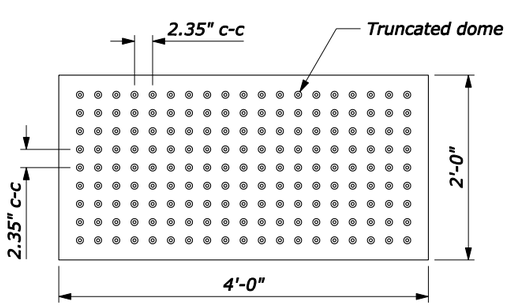

PLAN

DETECTABLE WARNING FIELD WITH TRUNCATED DOMES

FOR COMMENT

NO SCALE

U.S. DEPARTMENT OF TRANSPORTATION
FEDERAL HIGHWAY ADMINISTRATION
FEDERAL LANDS HIGHWAY

U.S. CUSTOMARY STANDARD

WHEELCHAIR RAMP CURB TAPER

STANDARD APPROVED FOR USE --/----

REVISED:
DRAFT: 1/2004

STANDARD
615-2

F:\StanDraw\Draft\V8\st61502.dgn; Model: US Customary 15-Jan-2004 04:43 PM