REG	STATE	PROJECT	SHEET NO.
SE	LA	RRP-LOP 10(2)	

NOTES:

1. Unless otherwise shown, dimensions are in millimeters.
2. Place 20 mm transverse expansion joints at intervals of not more than 18 meters to match adjacent curb expansion joints.
3. Place dummy joints at intervals equal to the width of the sidewalk as shown on the plans.

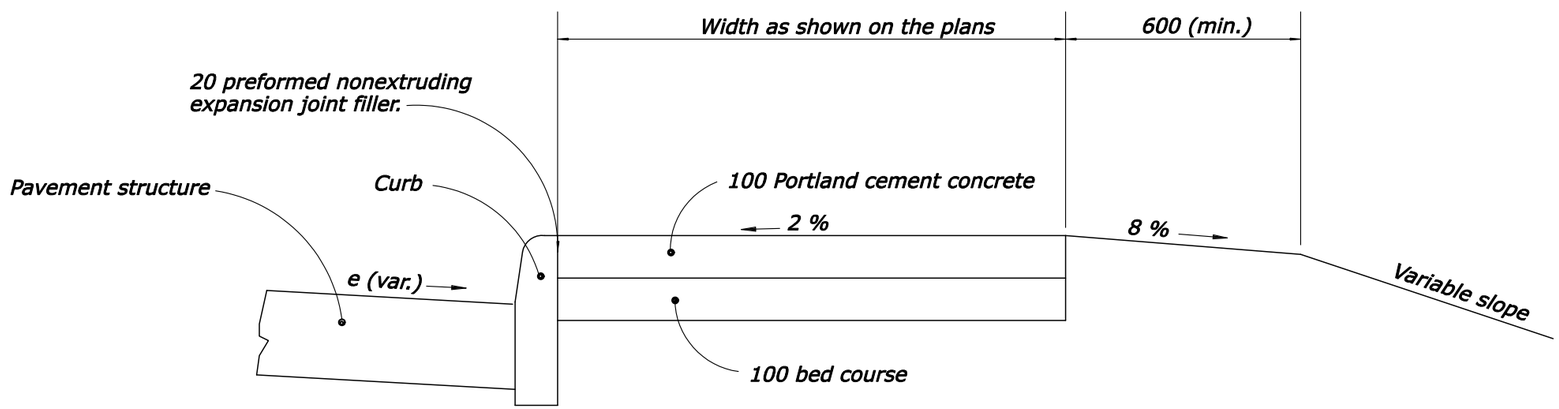

SIDEWALK WITH CURB

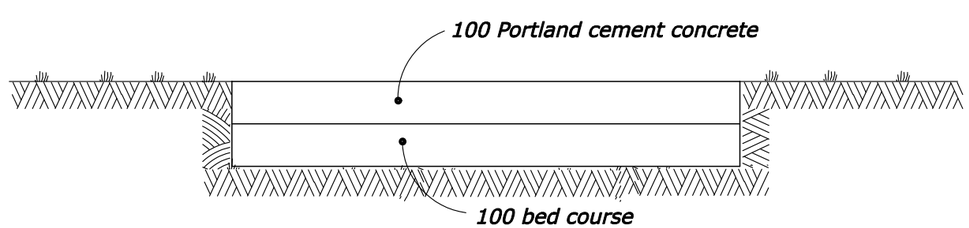

SIDEWALK

NO SCALE

U.S. DEPARTMENT OF TRANSPORTATION
FEDERAL HIGHWAY ADMINISTRATION
EASTERN FEDERAL LANDS HIGHWAY DIVISION

METRIC DETAIL

PORTLAND CEMENT CONCRETE SIDEWALK

DETAIL APPROVED FOR USE 2/2007

REVISED: 04/07

DETAIL EM615-01

9/19/2007 3:17:37 PM W:\Standards\Detail\Highways\Pavement\EM615_Sidewalks\lop10_detail.dgn