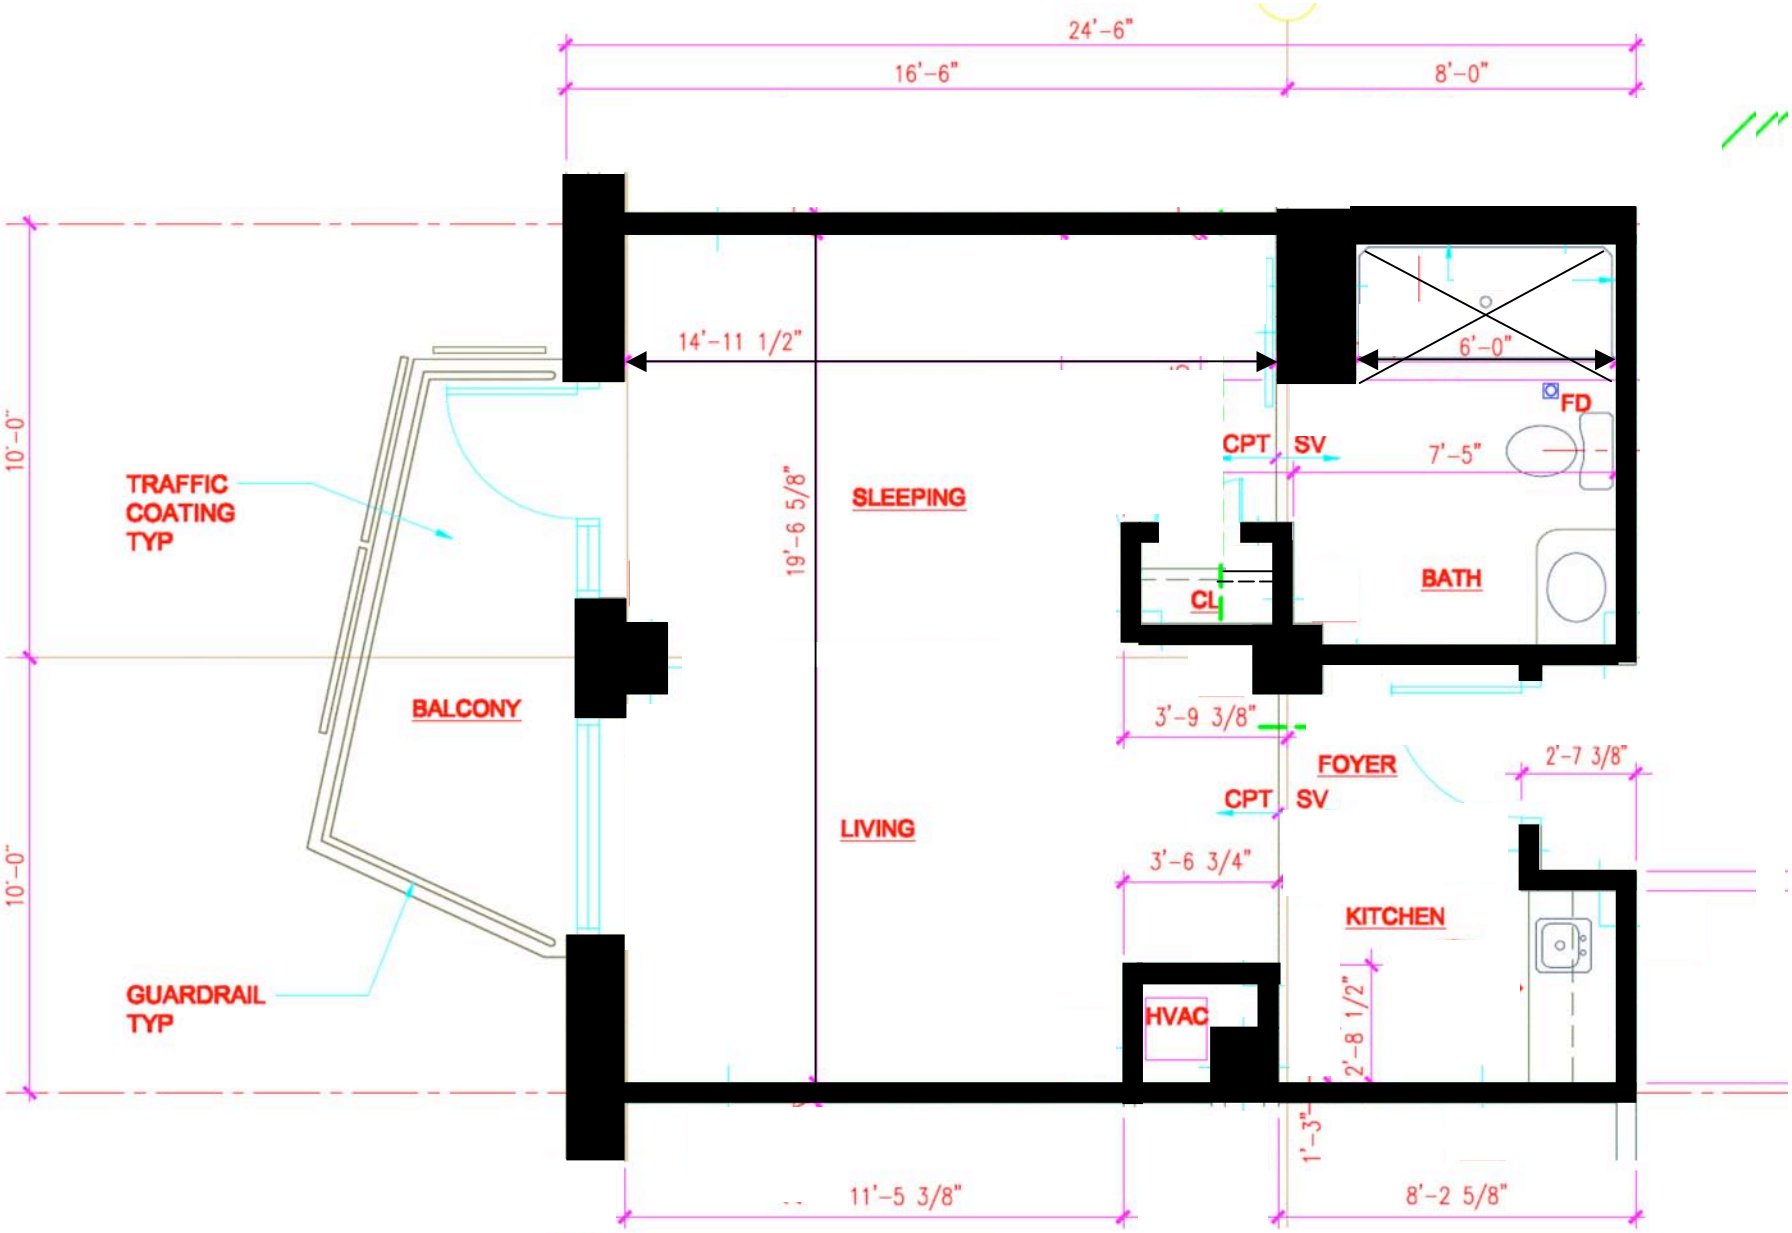

TYPICAL IL1 UNIT FLOOR PLAN & RCP