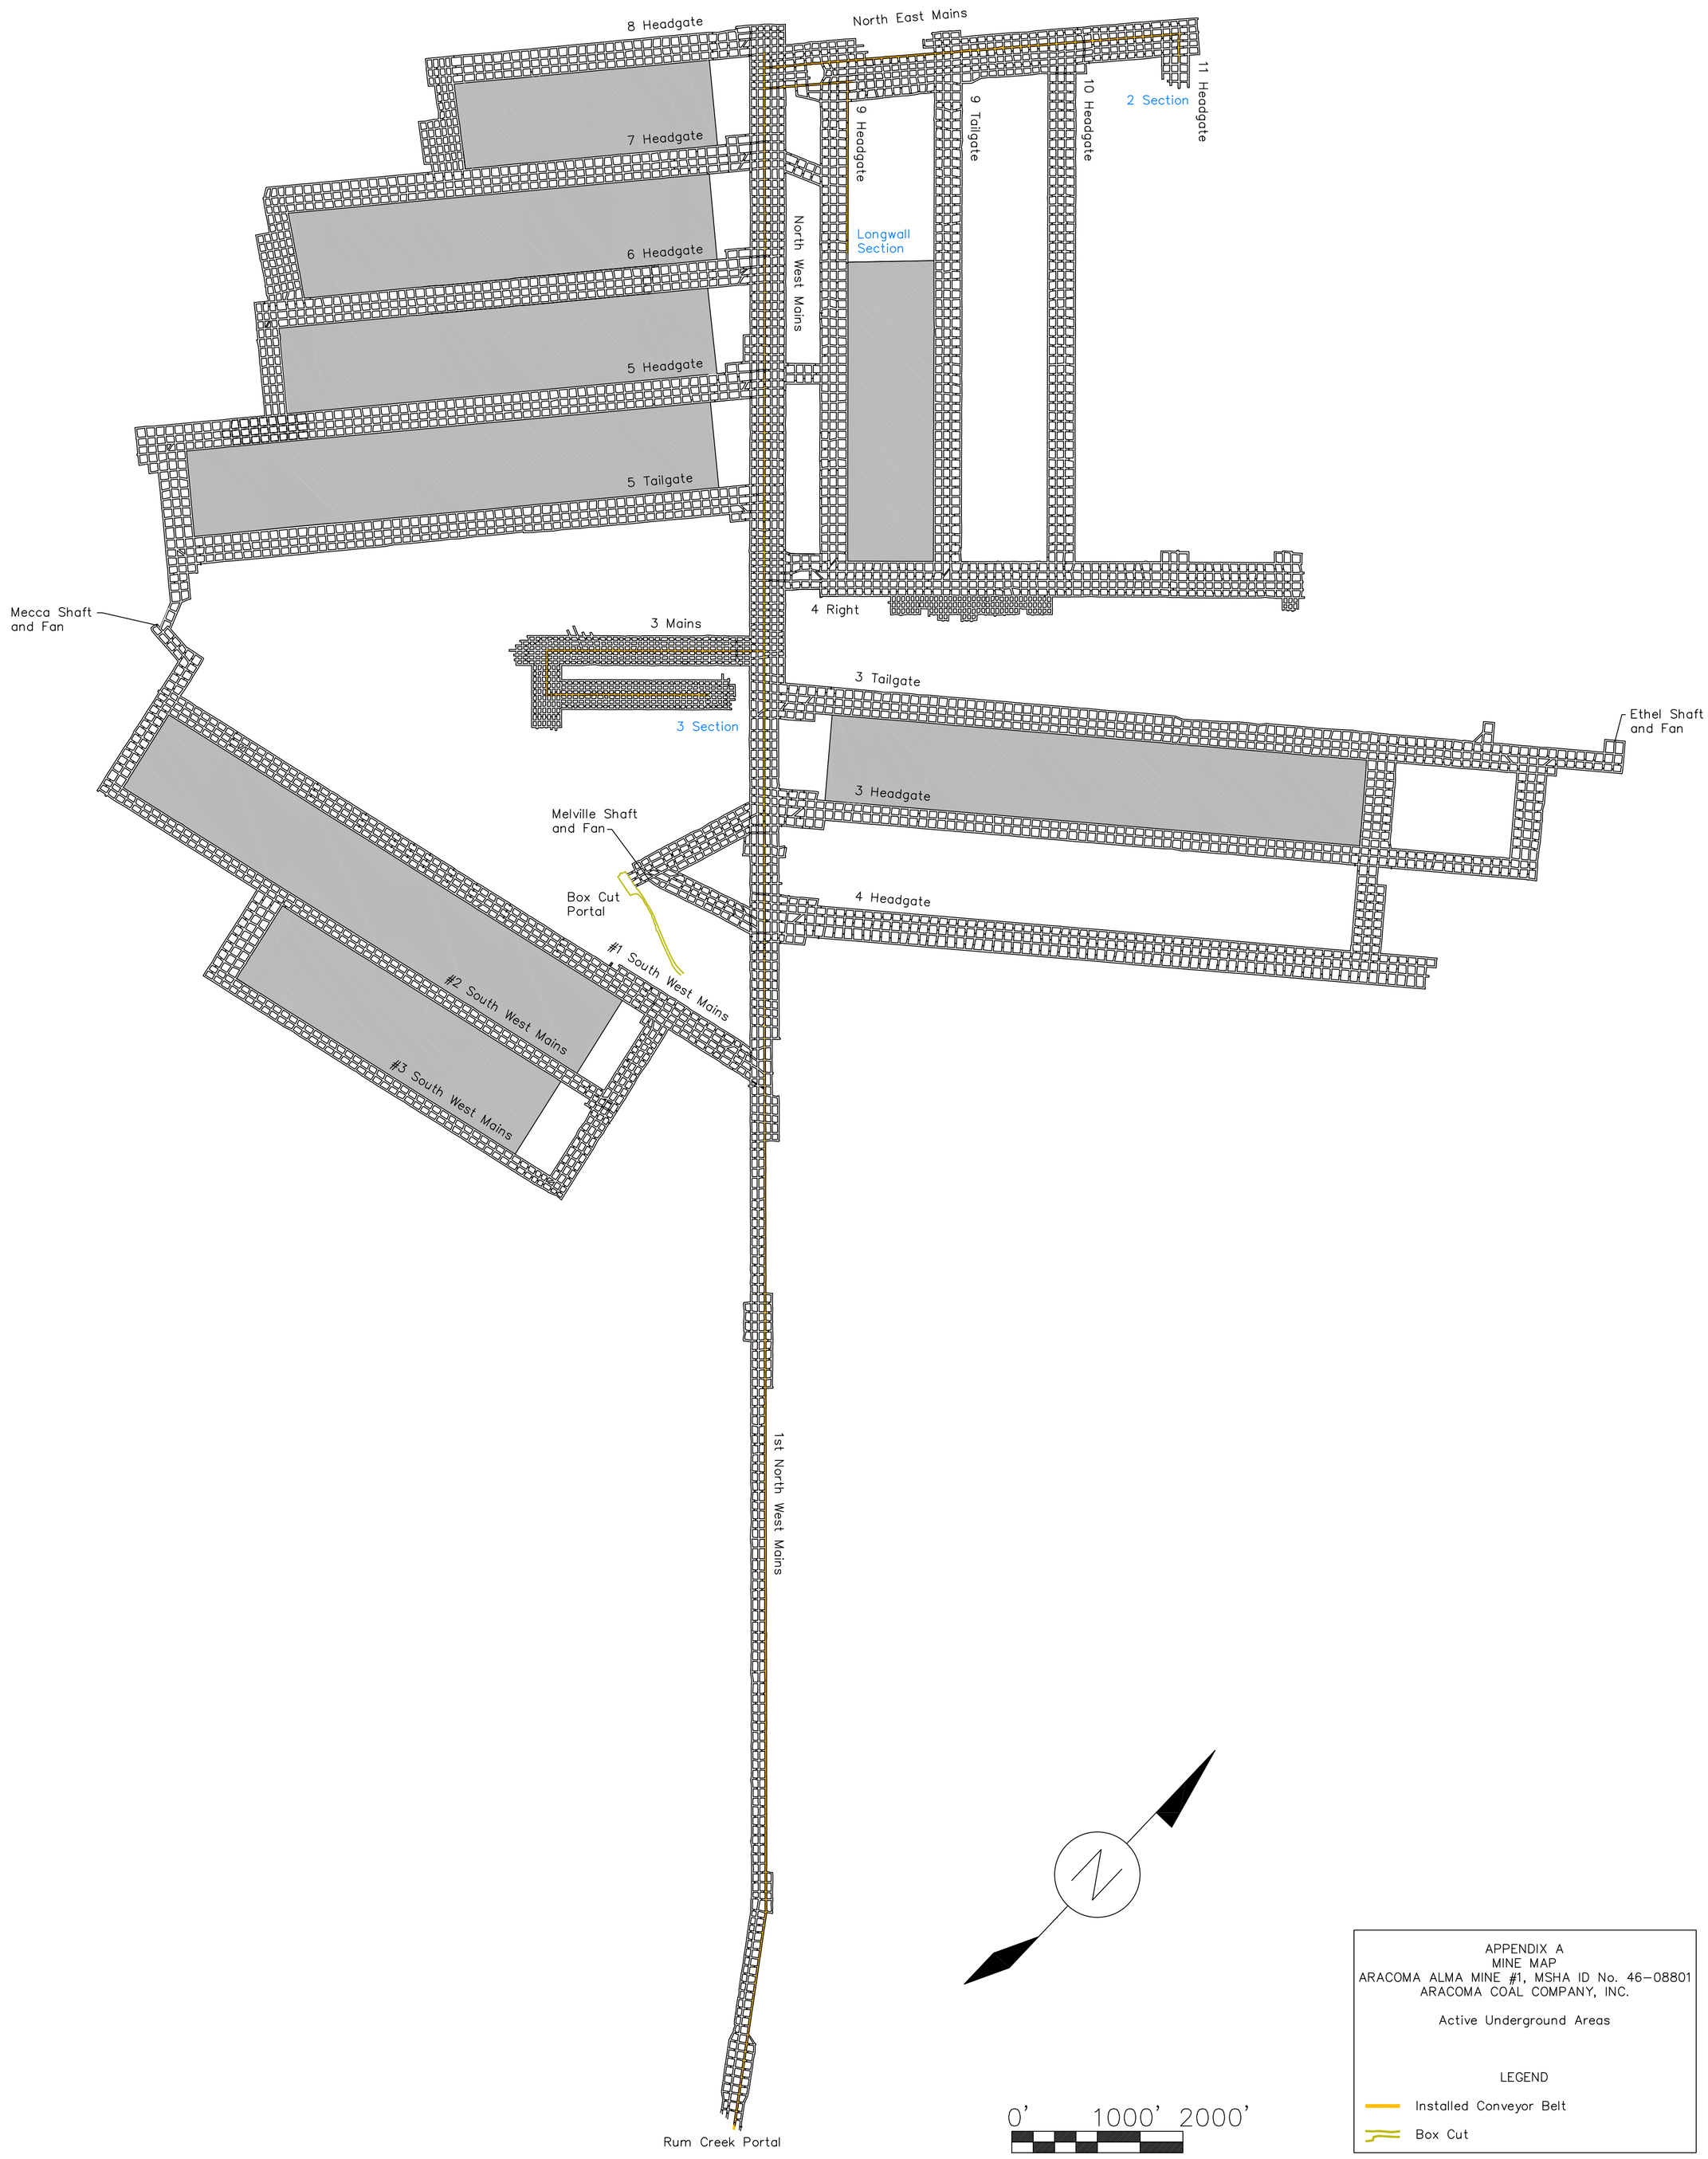
8 Headgate
North East Mains
11 Headgate
10 Headgate
2 Section
9 Tailgate
9 Headgate
7 Headgate
North West Mains
Longwall Section
6 Headgate
5 Headgate
5 Tailgate
4 Right
Mecca Shaft and Fan
3 Mains
3 Tailgate
3 Section
Ethel Shaft and Fan
3 Headgate
Melville Shaft and Fan
Box Cut Portal
4 Headgate
#1 South West Mains
#2 South West Mains
#3 South West Mains
1st North West Mains
Rum Creek Portal
0'
1000'
2000'
APPENDIX A
MINE MAP
ARACOMA ALMA MINE #1, MSHA ID No. 46-08801
ARACOMA COAL COMPANY, INC.
Active Underground Areas
LEGEND
Installed Conveyor Belt
Box Cut