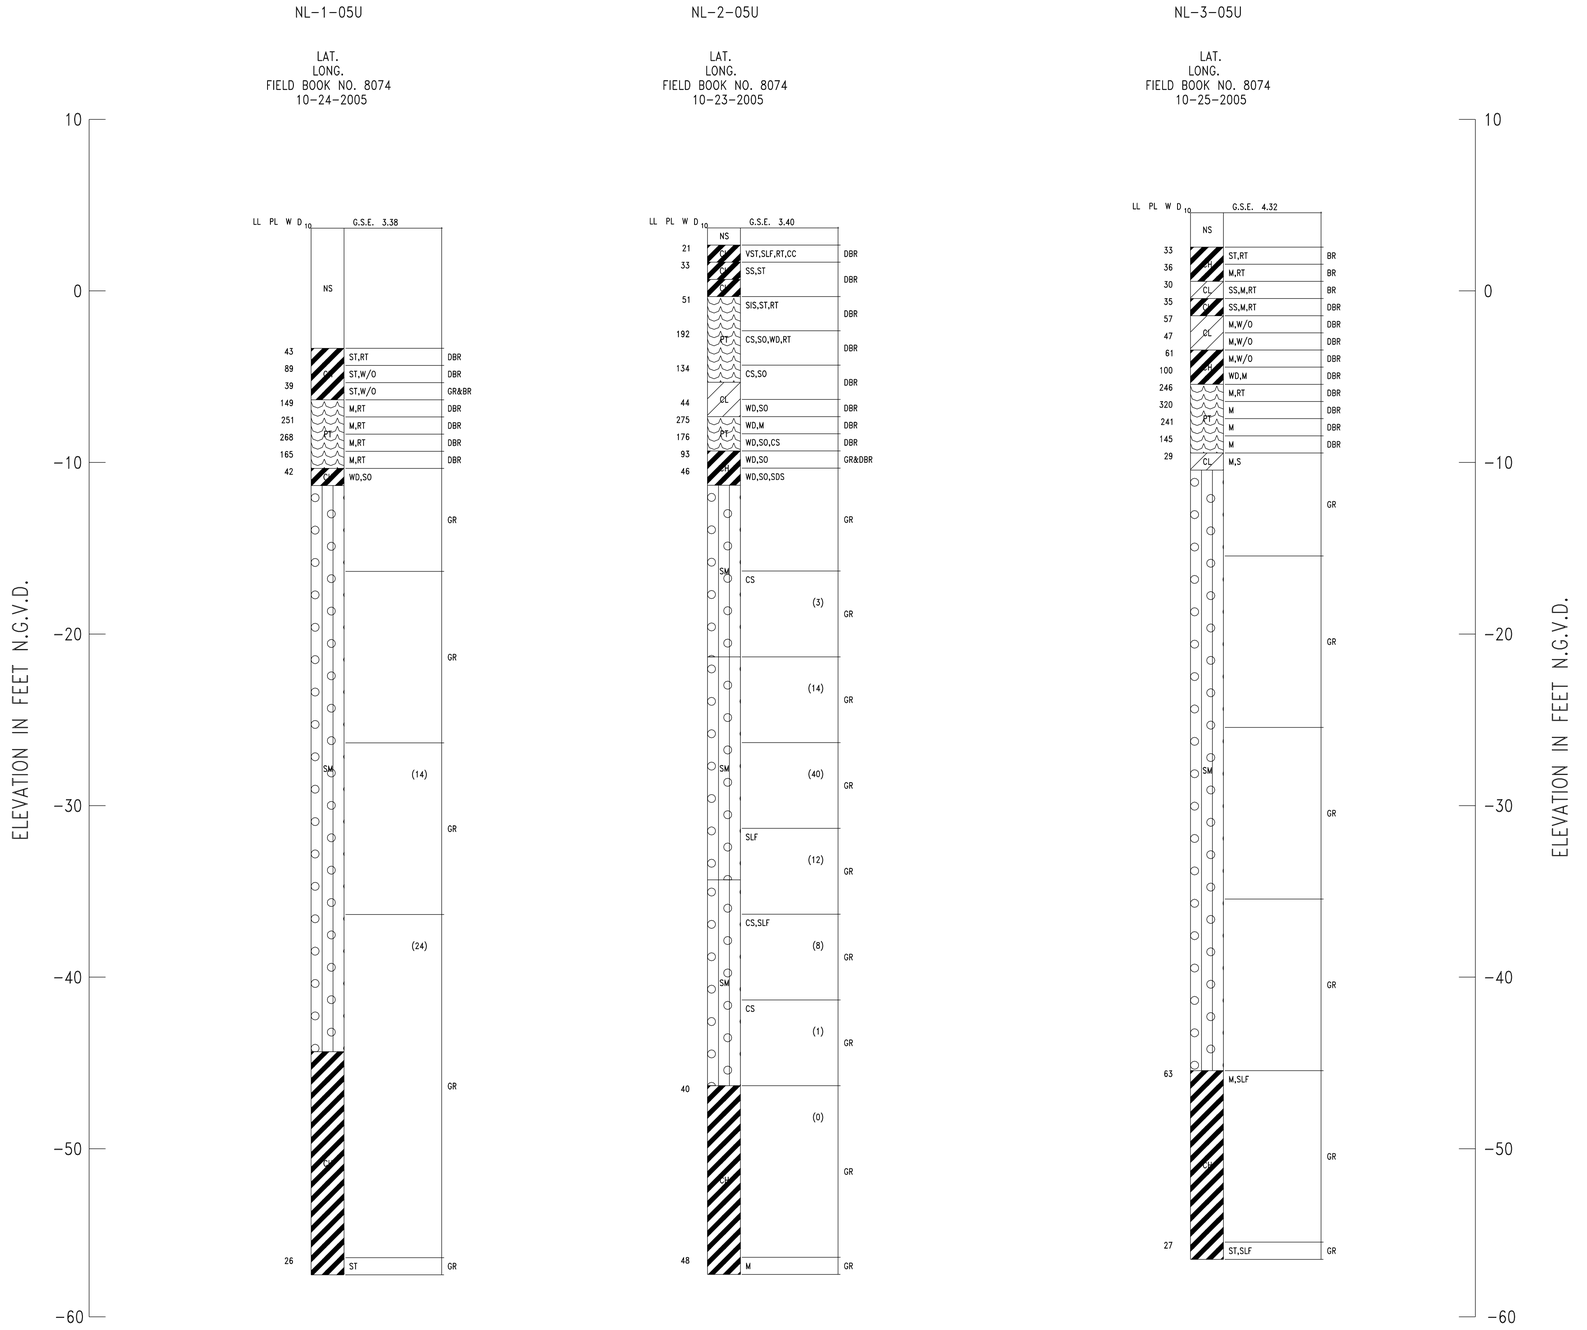

When plotted full-size, this line measures 6 inches

US Army Corps of Engineers

ANALYTICAL SECTION

Mark	Description	Date	Appr

Chief, Analytical Section	Chief, Geotechnical Branch	Date: NOV 2005	File no.:
	Designed by: XXX	IFB:	Contract:
Drawn by: XXX	Checked by: XXX	File name: NYND3.DGN	Plot scale: X:X
		Sheet size: A1 (594mm x 841mm)	

NORTH LONDON SITE
NEW ORLEANS LEVEES

BORING PROFILES

Drawing number:
1

Sheet 1 of 1