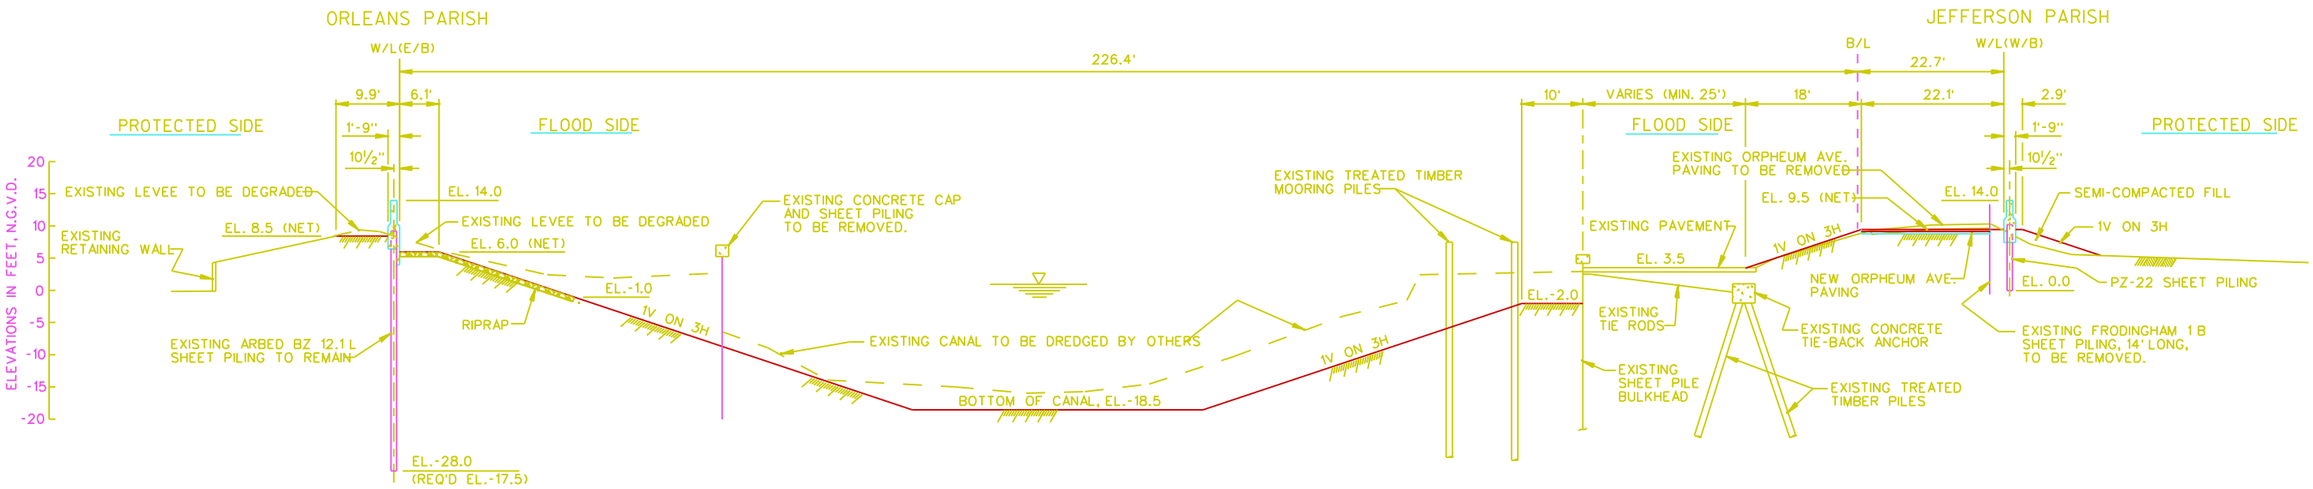

TYPICAL SECTION

VICINITY STA. 4+92.00 W/L (E/B) AND STA. 0+50.00 W/L (W/B)

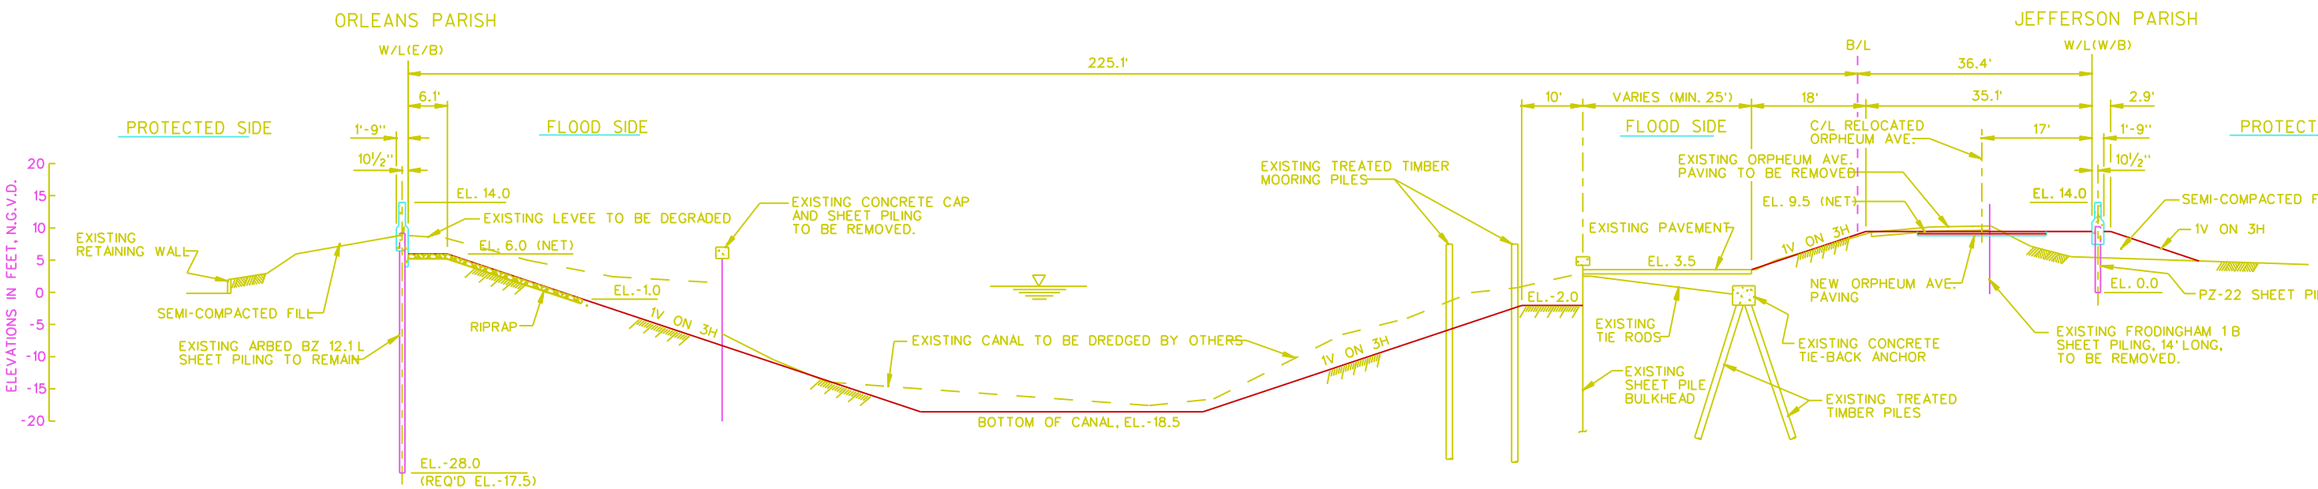

TYPICAL SECTION

VICINITY STA. 6+92.00 W/L (E/B) AND STA. 2+55.00 W/L (W/B)

SCALE: 1" = 10'

10' 0 10' 20' 30' 40'

COMPUTER AIDED DESIGN DRAFTING

LAKE PONTCHARTRAIN, LA. AND VICINITY
HIGH LEVEL PLAN
DESIGN MEMORANDUM NO. 20 GENERAL DESIGN
ORLEANS PARISH - JEFFERSON PARISH
17TH. STREET OUTFALL CANAL
(METAIRIE RELIEF)

TYPICAL SECTIONS

U. S. ARMY ENGINEER DISTRICT, NEW ORLEA
CORPS OF ENGINEERS

DATE: MARCH 1990 FILE NO. H-2-30300

30300SB09.DGN
FORM SIZE 120