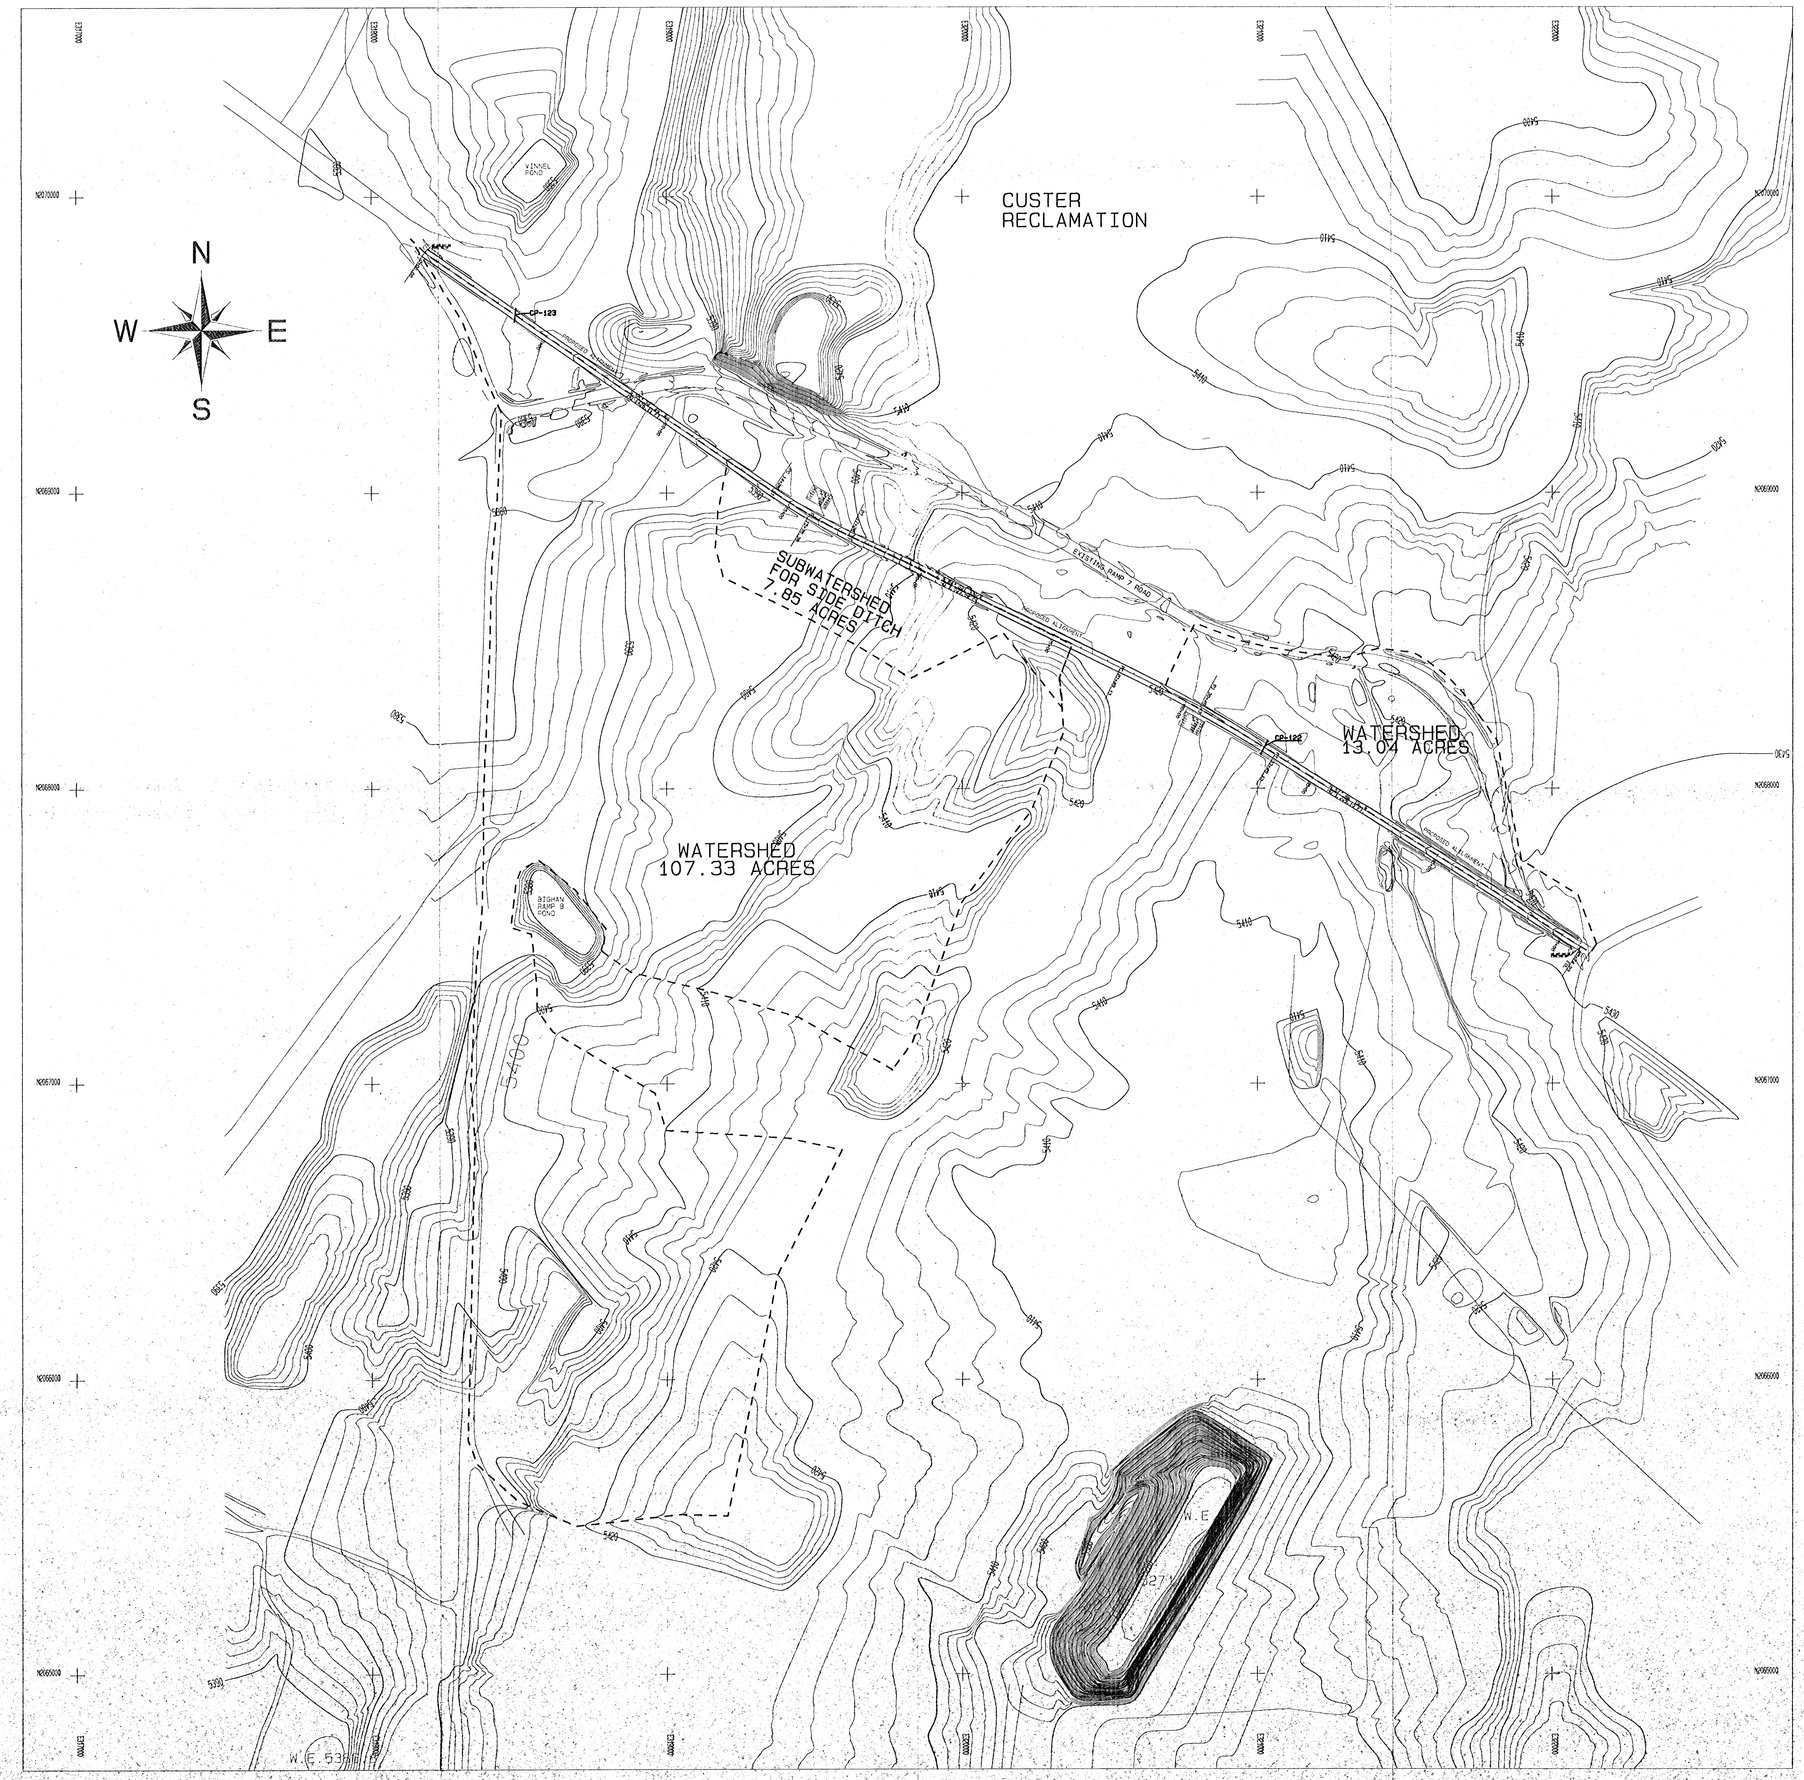

LOCATION/WATERSHED MAP

LEGEND

- ROAD
- WATERSHED
- BUILDING
- FENCE
- IRRIGATION LINE
- CULVERT
- DAM
- DRAINAGE
- RAILROAD
- TREES
- POWER LINE
- ×5338.5 — SPOT ELEVATION
- 5300 — INDEX CONTOUR
- 5298 — INTERMEDIATE CONTOUR
- 218 / 5422.45 — LEASE CORNER
- L-30

NOTES

1. For hydrology and design information refer to Appendix 11-2 in the approved PAP.

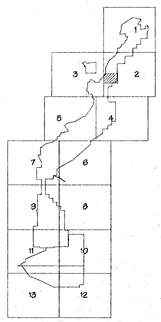

CERTIFICATION STATEMENT

I, Leonard Raymond, hereby certify that this drawing was reviewed by me and that the information shown is accurate and complete to the best of my knowledge.

LEONARD RAYMOND NEW MEXICO 8800 REGISTERED PROFESSIONAL ENGINEER

11-13-97

REV. No.	DATE	DRAWN BY	REVISION DESCRIPTION	ENG.	G.S.	P.E.	P.S.	CHIEF ENG.
A	11/12/97	RY	SUBMITTED TO OSM FOR APPROVAL					

APPROVED

EXHIBIT 11-119

NAVAJO COAL COMPANY

NAVAJO MINE

P.O. BOX 195 FRUITLAND, NEW MEXICO 87416

RAMP 7 ROAD REALIGNMENT
LOCATION/WATERSHED MAP

PREPARED BY RY	DRAWN BY RY	SCALE 1" = 200' FT.
APPROVED BY LR	DATE 11/12/97	REF. DWG.

DWG LOC: J:\OSM_SUBM\REA_PROG\CH_11\11-119\EXHIBITS\RAMP7ROAD.PRO