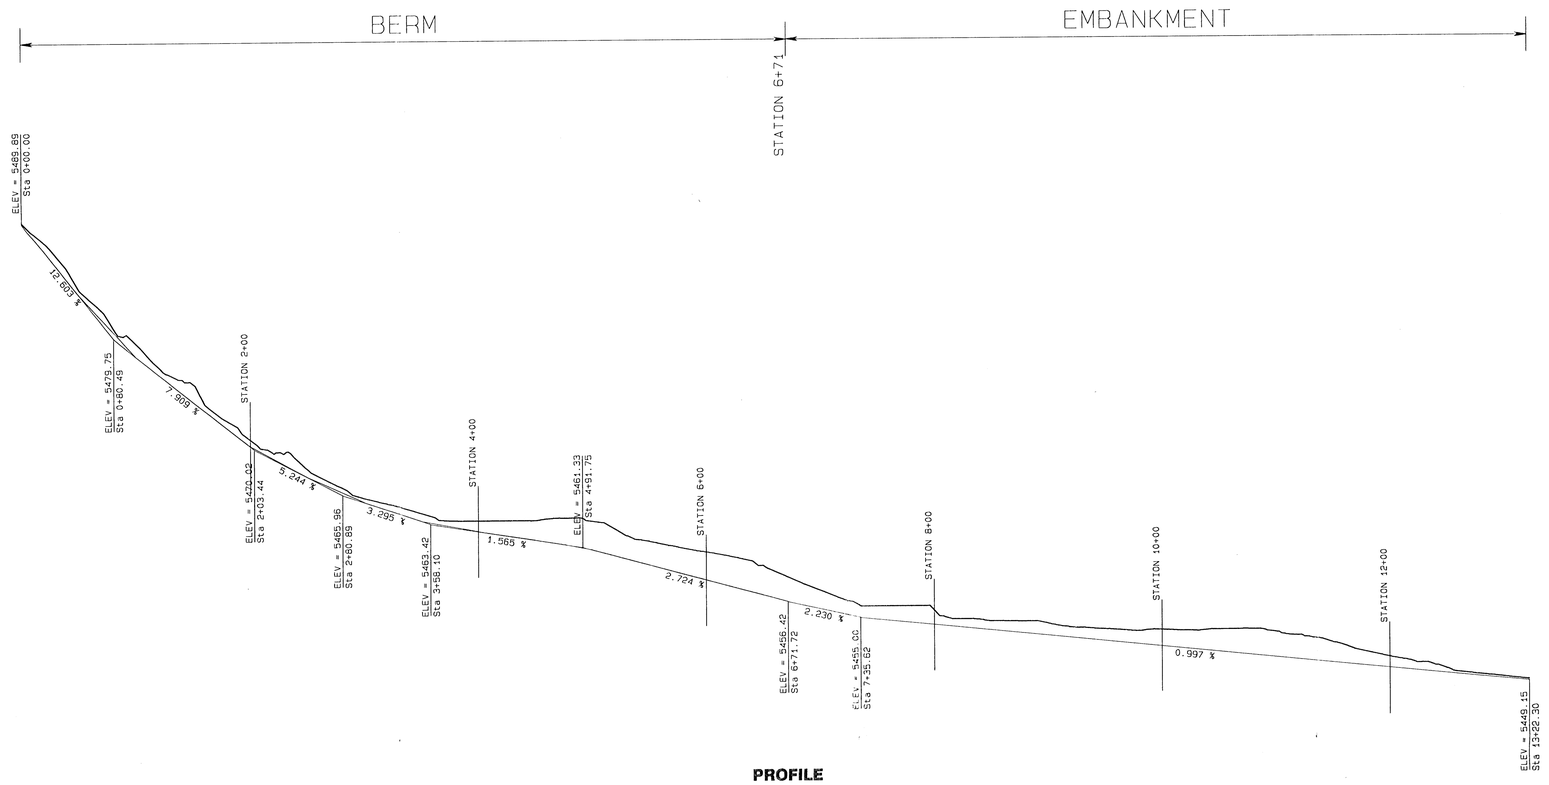

PROFILE
HOR: 1" = 50'
VER: 1" = 5'

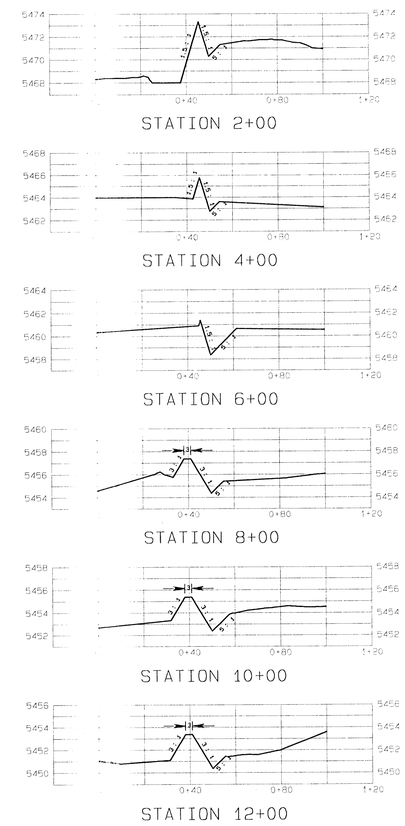

SECTIONS
HOR: 1" = 50'
VER: 1" = 5'

PLAN
SCALE: 1" = 50'

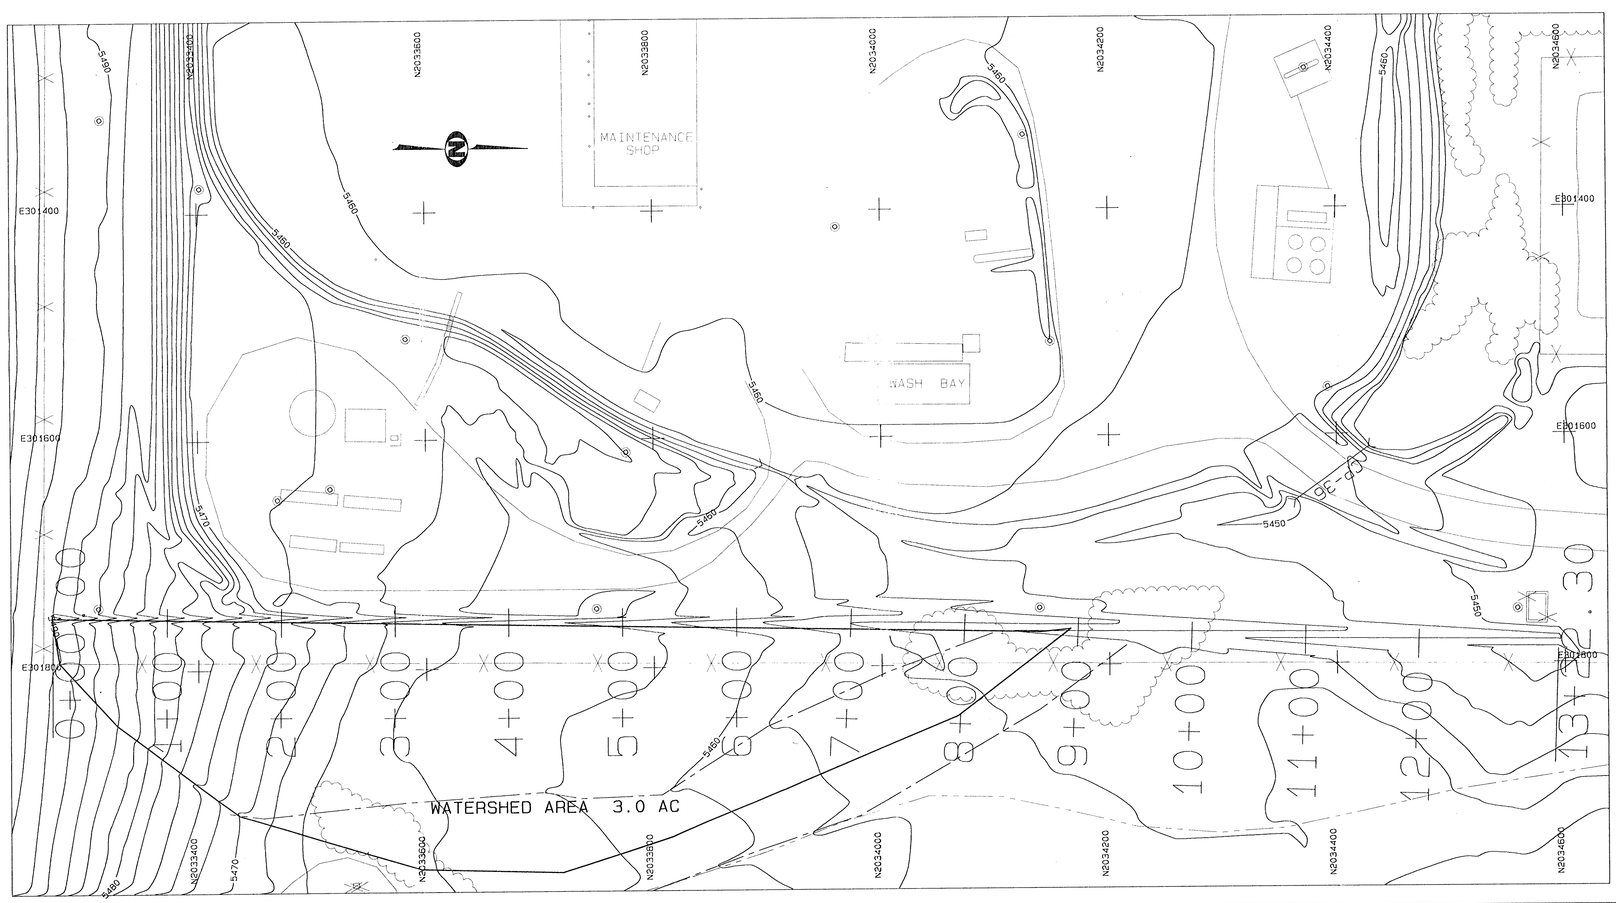

LEGEND

PIPELINE
POWER POLE
SHRUBS
CULVERT
DRAINAGE

NOTES

REFER TO APPENDIX 11-Z FOR DESIGN INFORMATION

Certification Statement

I, Leonard Raymond, hereby certify that this drawing was reviewed by me and that the information is accurate and complete to the best of my knowledge.

LEONARD RAYMOND — NEW MEXICO — 6800 — REGISTERED PROFESSIONAL ENGINEER

DEC 1996 APPROVED

REV. NO.	DATE	DRAFT. BY	REVISION DESCRIPTION	ENG.	E.O.	P.E.	P.S.	SUPV. ENG.
A	4/96	BTS	SUBMITTED TO OSM FOR APPROVAL					

APPROVALS

EXHIBIT 11-116

BHP MINERALS INTERNATIONAL INC.
NAVAJO MINE
P.O. BOX 155 FRUITLAND, NEW MEXICO 87416

AREA III SHOP TEMPORARY DIVERSION PLAN, PROFILE & CROSS-SECTIONS

PREPARED BY BTS	DRAWN BY BTS	SCALE AS NOTED
APPROVED BY LR	DATE 4/22/96	DWG. LOC.
DWG. NO.	REF. DWG.	