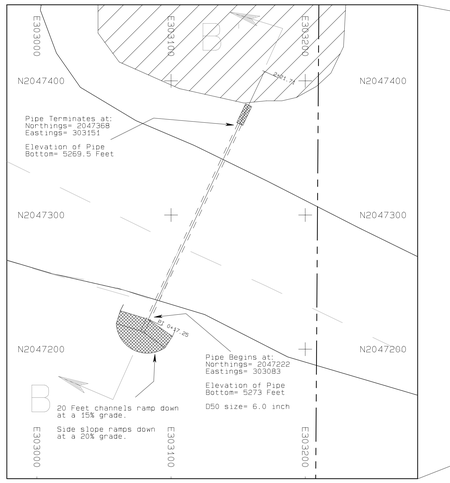

PLAN VIEW: CP-104 CULVERT

SCALE: 1"=40'

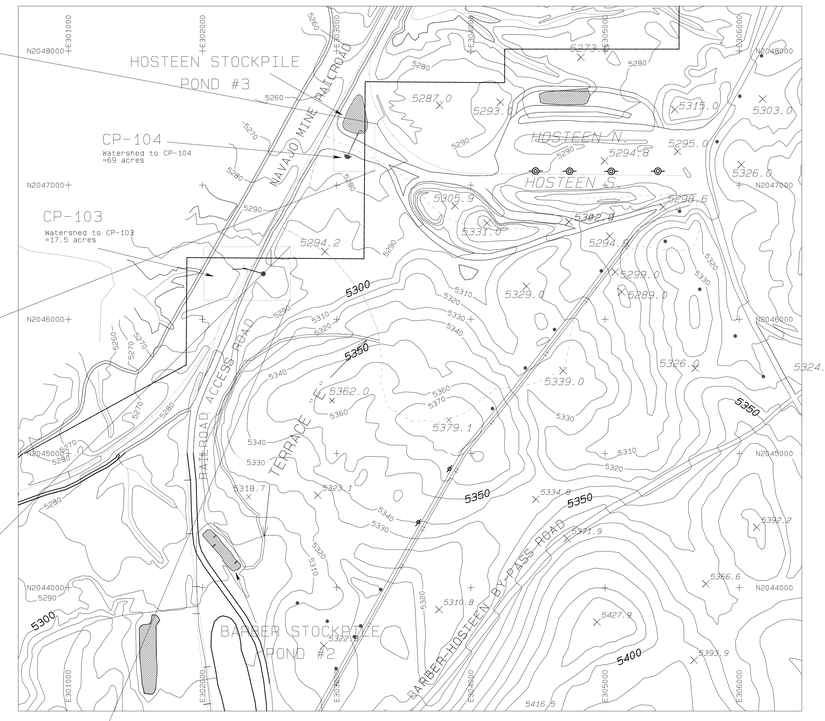

LOCATION MAP

SCALE: 1"=400'

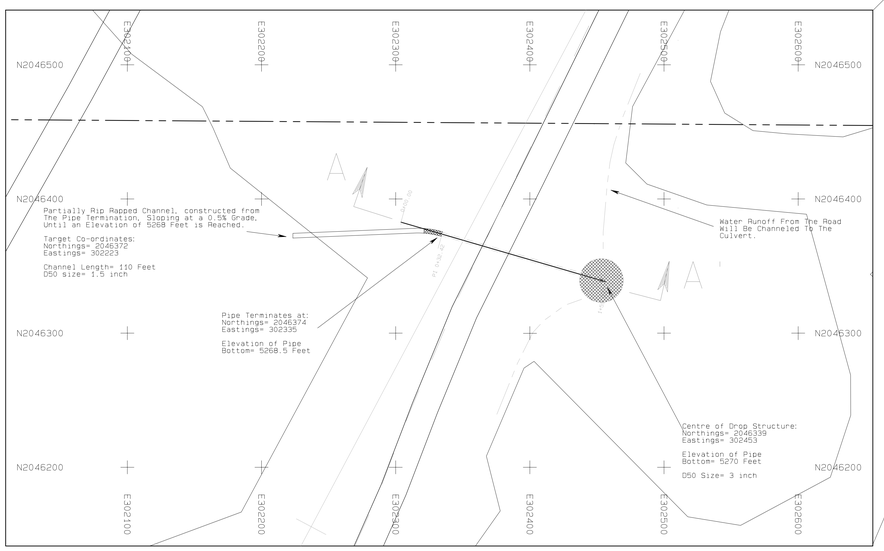

PLAN VIEW: CP-103 CULVERT

SCALE: 1"=40'

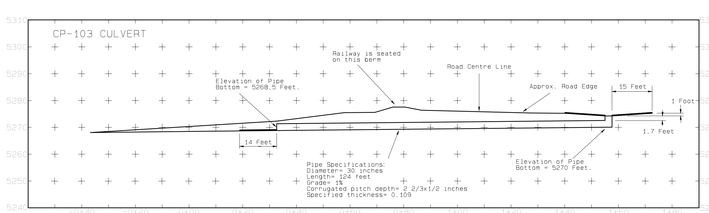

SECTION A A'

SCALE: 1"=20'

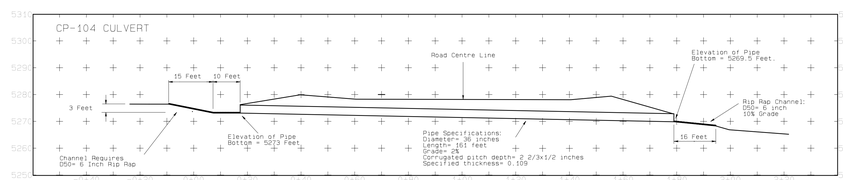

SECTION B B'

SCALE: 1"=20'

LEGEND

- PAVED ROAD
- DIRT ROAD
- HAUL ROAD
- TRAIL
- BUILDING
- FENCE
- IRRIGATION LINE
- CULVERT
- DAM
- DRAINAGE
- RAILROAD
- TREES
- POWERLINE
- × 5339.5 — SPOT ELEVATION
- 5300 — INDEX CONTOUR
- INTERMEDIATE CONTOUR
- 218 5482.45 — HORIZ. & VERT. CONTROL
- L-30 — LEASE CORNER
- LEASE BOUNDARY
- POND
- WATERSHED

NOTE:

DESIGN DATA PERTAINING TO THIS DIAGRAM CAN BE FOUND IN APPENDIX 11-V

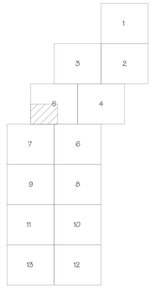

CERTIFICATION STATEMENT

I, Leonard Raymond, hereby certify that this drawing was reviewed by me and that the information shown is accurate and complete to the best of my knowledge.

LEONARD RAYMOND
NEW MEXICO
6600
REGISTERED PROFESSIONAL ENGINEER

REV. No.	DATE	DRAWT. BY	REVISION DESCRIPTION	ENG.	E.G.	P.E.	P.S.	CHIEF ENG.
A	02/19/97	RH	SUBMITTED TO OSM FOR APPROVAL					

APPROVALS

EXHIBIT 11-123

NAVAJO COAL COMPANY

NAVAJO MINE — SAFETY — PAYS

P.O. BOX 155 FRUITLAND, NEW MEXICO 87416

CULVERTS CP 103 AND CP 104

PLANS, SECTIONS and DETAILS

PREPARED BY RH	DRAWN BY RH	SCALE AS NOTED
APPROVED BY LR	DATE 02/19/97	REF DWG
DWG LOC		