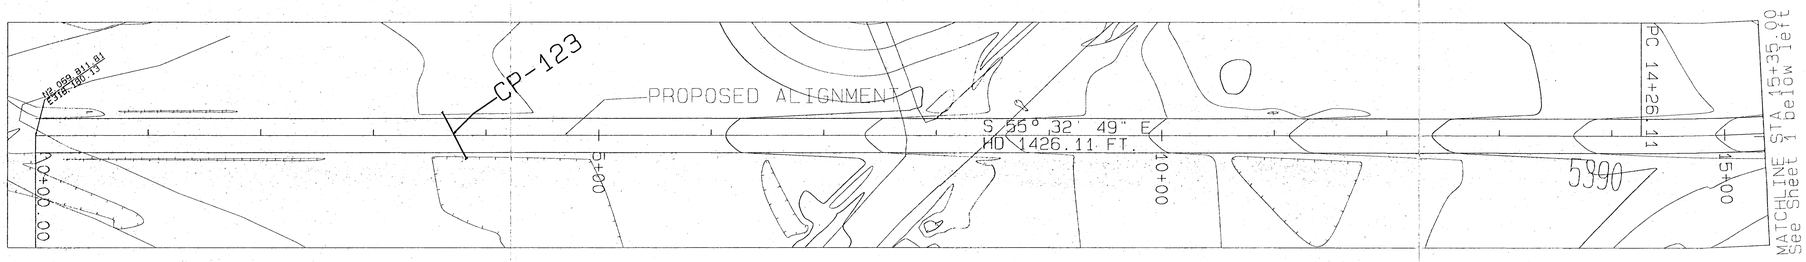

PLAN VIEW
Hztl. Scale: 1" = 50'

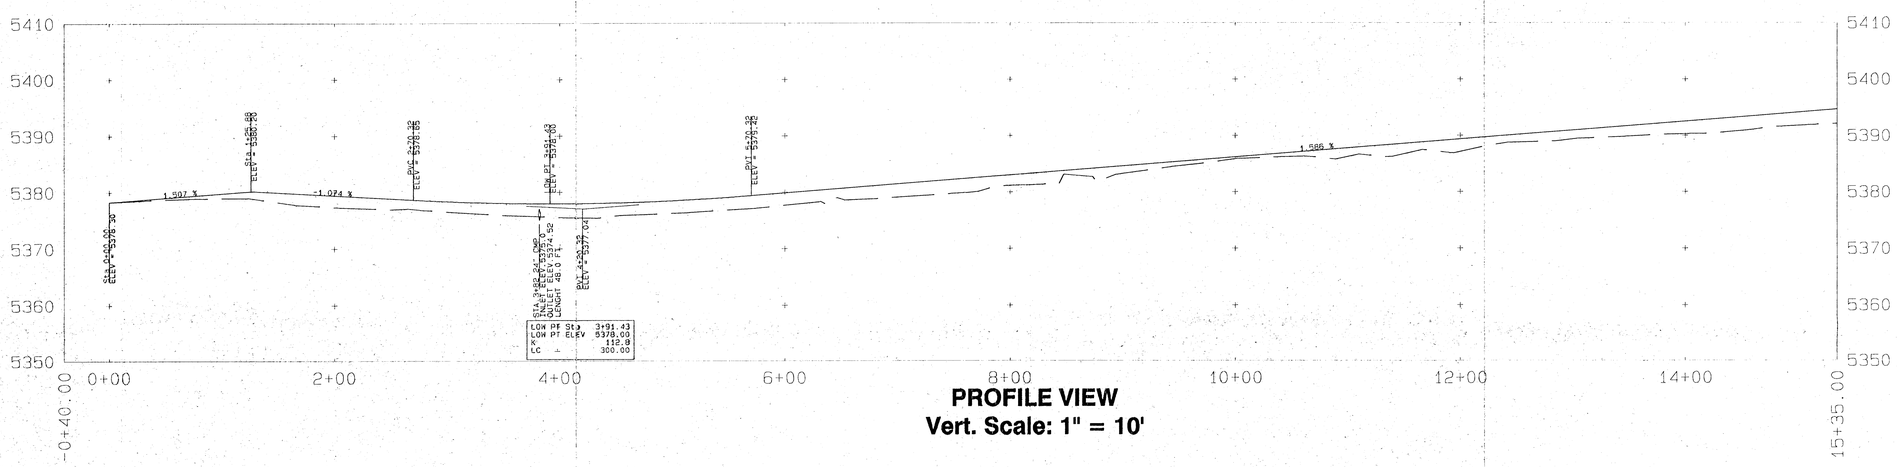

PROFILE VIEW
Vert. Scale: 1" = 10'

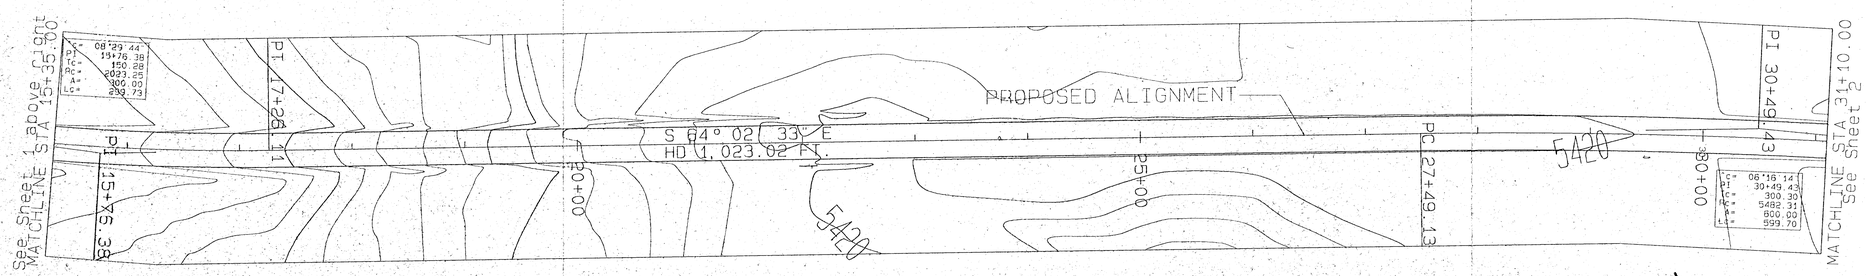

PLAN VIEW
Hztl. Scale: 1" = 50'

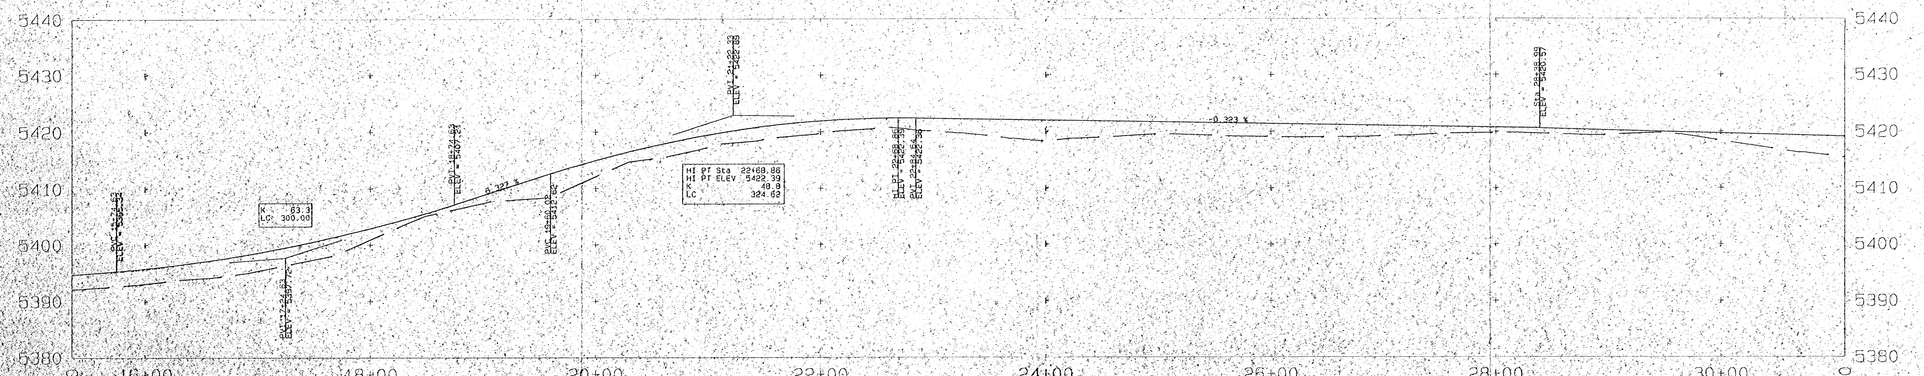

PROFILE VIEW
Vert. Scale: 1" = 10'

LEGEND

- ROAD
- WATERSHED
- BUILDING
- FENCE
- IRRIGATION LINE
- CULVERT
- DAM
- DRAINAGE
- RAILROAD
- TREES
- POWERLINE
- x5338.5 SPOT ELEVATION
- 5300 INDEX CONTOUR
- 5298 INTERMEDIATE CONTOUR
- 219 5492.45
- L-30 LEASE CORNER

NOTES

1. For hydrology and design information refer to Appendix 11-2 in the approved PAP.

CERTIFICATION STATEMENT

I, Leonard Raymond, hereby certify that this drawing was reviewed by me and that the information shown is accurate and complete to the best of my knowledge.

LEONARD RAYMOND NEW MEXICO 6600 PROFESSIONAL ENGINEER

11-13-97

REV. NO.	DATE	DRAFT BY	REVISION DESCRIPTION	DWG.	E.S.	P.M.	P.E.	CHECKED
A	11/12/97	BY	SUBMITTED TO OSM FOR APPROVAL				LR	

APPROVED

EXHIBIT 11-119A

NAVAJO COAL COMPANY

NAVAJO MINE

P.O. BOX 159 FRUITLAND, NEW MEXICO 87416

RAMP 7 ROAD REALIGNMENT
PLAN / PROFILE

PREPARED BY BY	DRAWN BY AY	SCALE AS NOTED
APPROVED BY LR	DATE 11/12/97	REF. DWG
DWG LOC	J:\OSM\SCHFER\PROJ\CH_11\11-119\EXHIBIT119A-RAMP7.DWG	