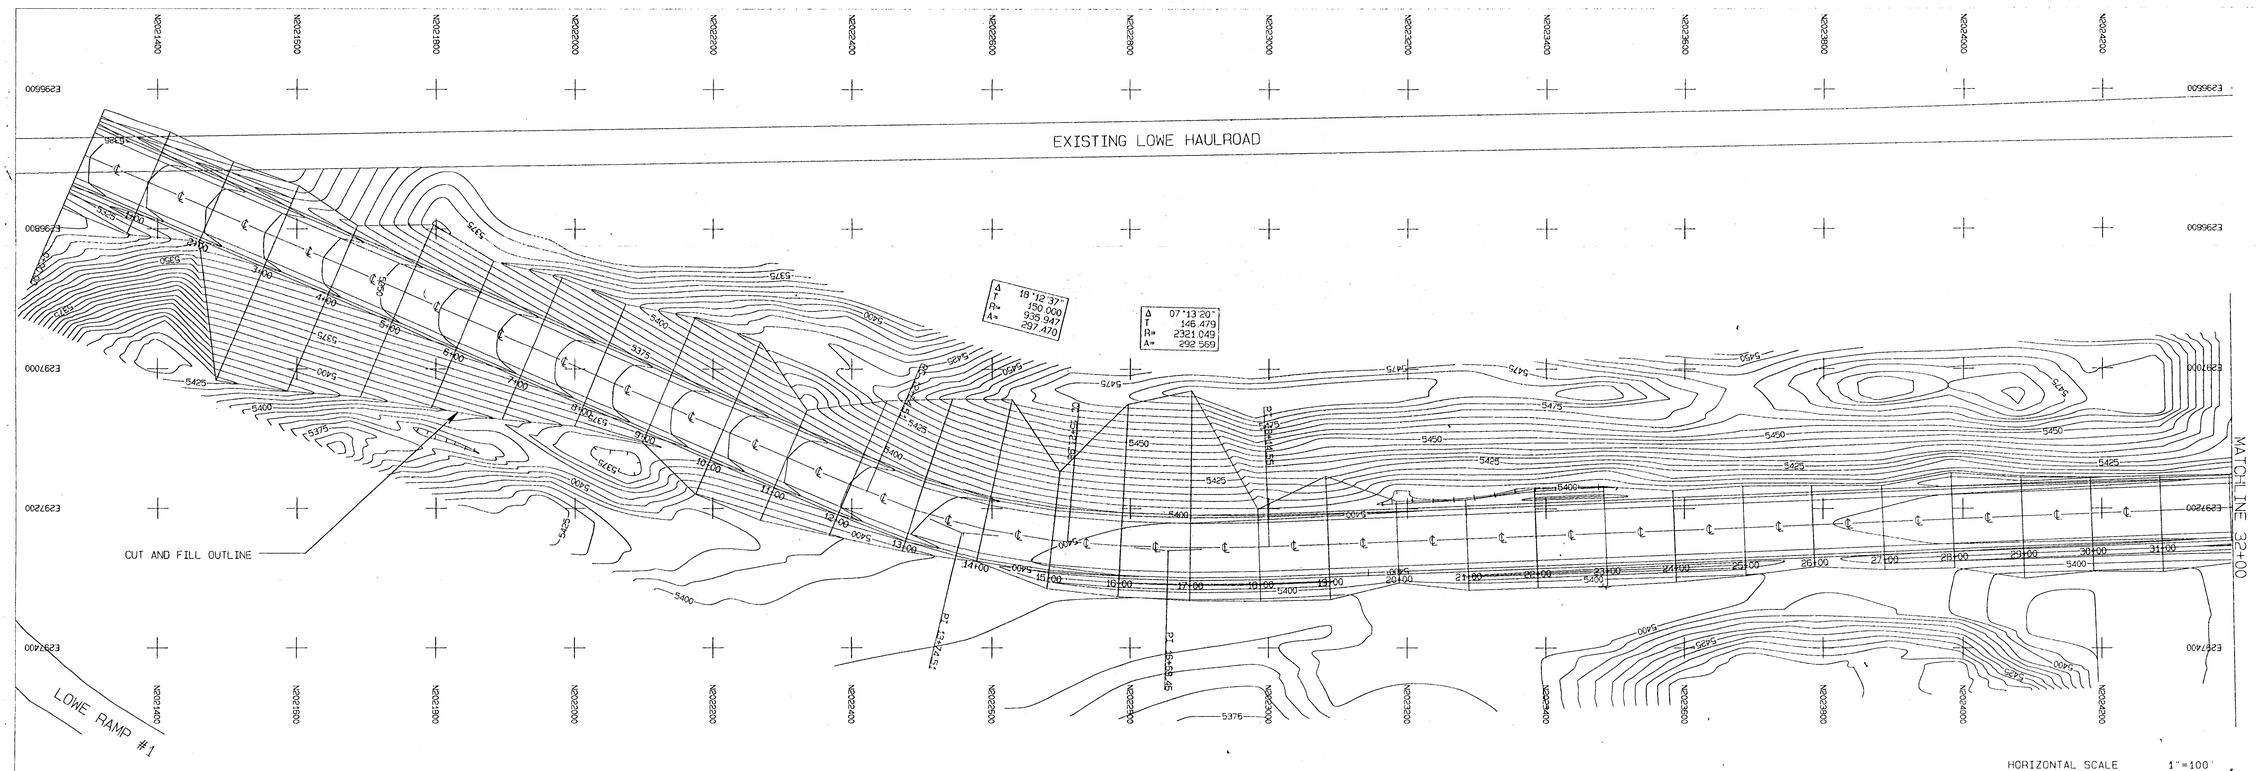

PLAN VIEW STA. 0+00 TO STA. 32+00

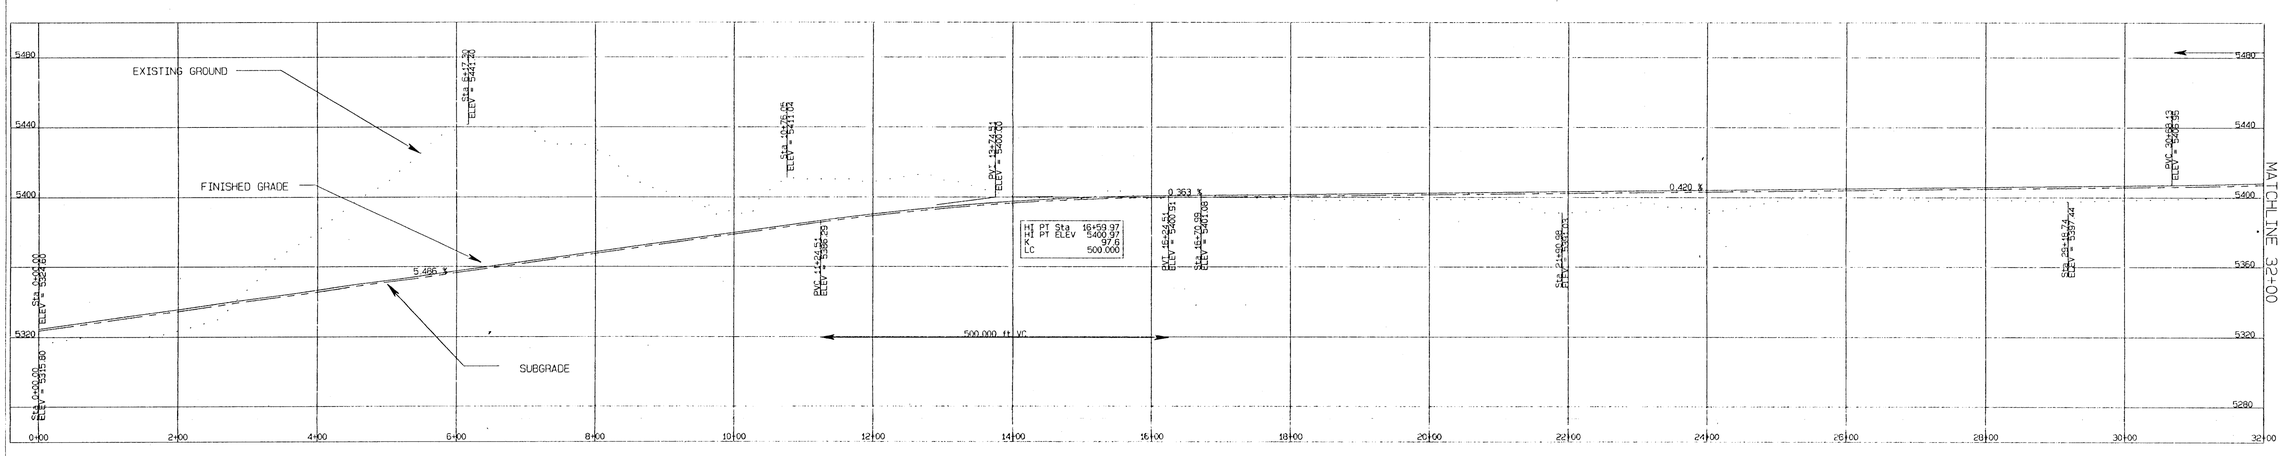

PROFILE VIEW STA. 0+00 TO STA. 32+00

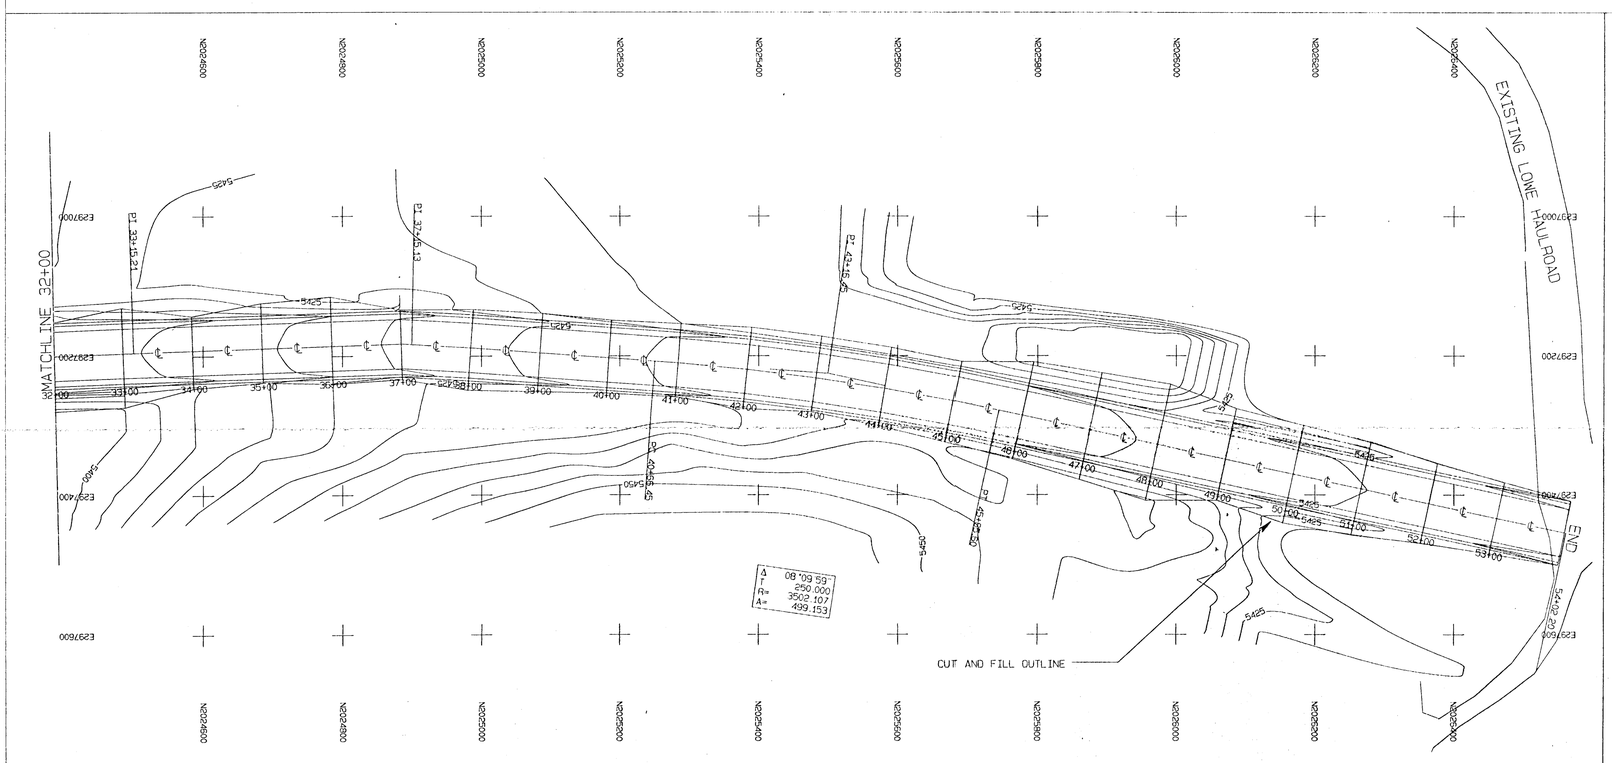

PLAN VIEW STA. 32+00 TO END (54+02.20)

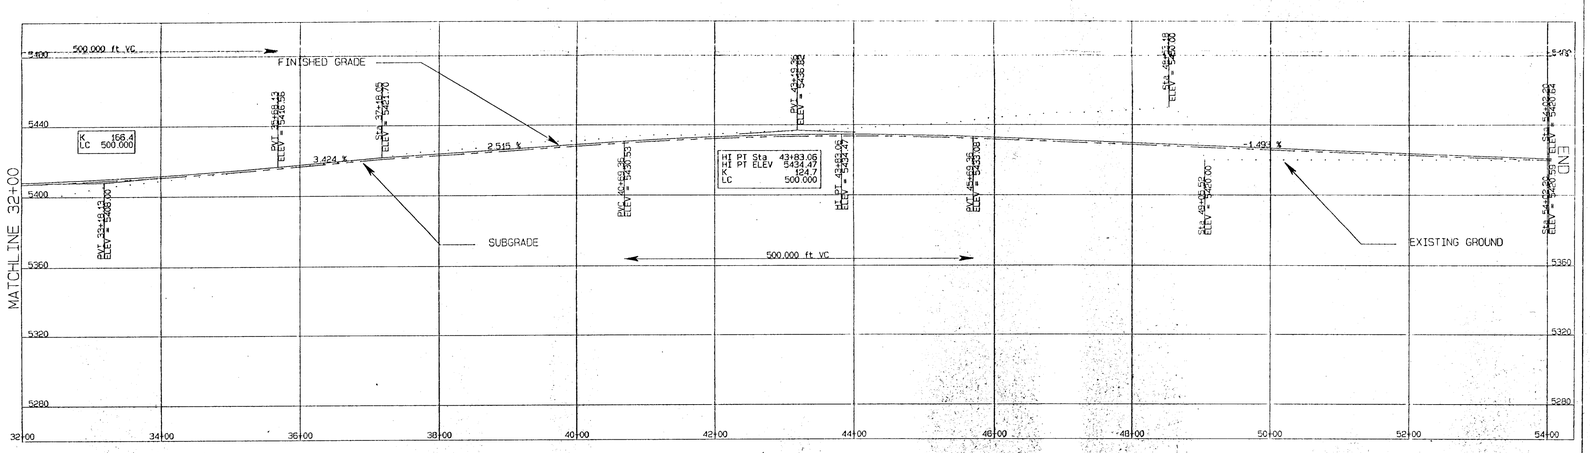

PROFILE VIEW STA. 32+00 TO END (54+02.20)

LEGEND

- CONTOUR INTERVAL W/ TEXT
- GRID TIC W/ TEXT
- CENTERLINE OF ROAD
- PROFILE OF SUBGRADE
- PROFILE OF EXISTING GROUND

REV. No.	DATE	DRAFT BY	REVISION DESCRIPTION	ENG.	E.G.	P.E.	P.S.	CHIEF ENG.
A	9-14-95	DJR	ISSUED FOR APPROVAL					

APPROVALS

EXHIBIT 11-103a

BHP MINERALS INTERNATIONAL INC.

NAVAJO MINE

P.O. BOX 155 FRUITLAND, NEW MEXICO 87416

LOWE BOXCUT ROAD PLAN/PROFILE DESIGNS

PREPARED BY DJR	DRAWN BY DJR	SCALE AS NOTED
APPROVED BY	DATE	DWG. LOC.
DWG. NO.	REF. DWG.	