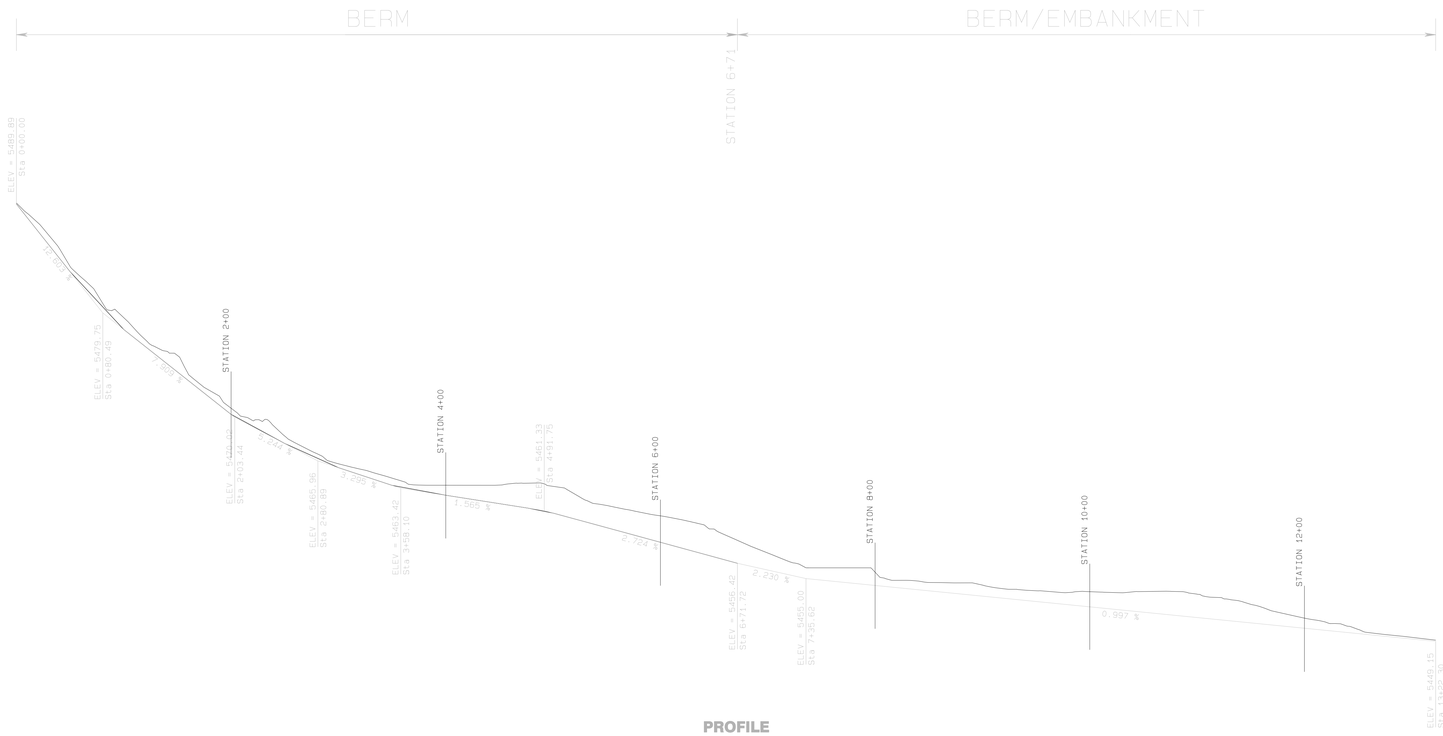

PROFILE
HOR: 1" = 50'
VER: 1" = 5'

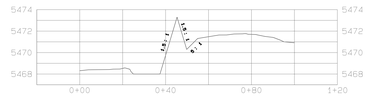

Section at Station 2+00

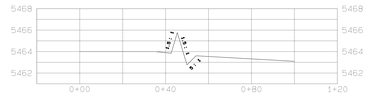

Section at Station 4+00

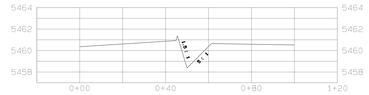

Section at Station 6+00

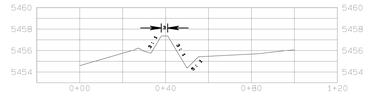

Section at Station 8+00

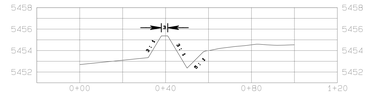

Section at Station 10+00

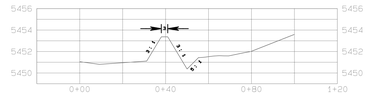

Section at Station 12+00

SECTIONS
HOR: 1" = 50'
VER: 1" = 5'

PLAN
SCALE: 1" = 50'

LEGEND

PIPELINE
POWER POLE
SHRUBS
CULVERT
DRAINAGE

NOTES

REFER TO APPENDIX 11-??.FOR DESIGN INFORMATION.

Certification Statement

I, Leonard Raymond, hereby certify that this drawing was reviewed by me and that the information is accurate and complete to the best of my knowledge.

REV. NO.	DATE	DRAFT. BY	REVISION DESCRIPTION	ENG.	E.G.	P.E.	P.S.	CHIEF ENG.
A	4/96	BTS	SUBMITTED TO OSM FOR APPROVAL					

APPROVALS

EXHIBIT 11-113

BHP MINERALS INTERNATIONAL INC.
NAVAJO MINE
P.O. BOX 155 FRUITLAND, NEW MEXICO 87416

CP-35 DITCH DESIGN

PREPARED BY BTS	DRAWN BY BTS	SCALE AS NOTED
APPROVED BY LR	DATE 4/1/96	DWG. LOC.
DWG. NO.		REF. DWG.