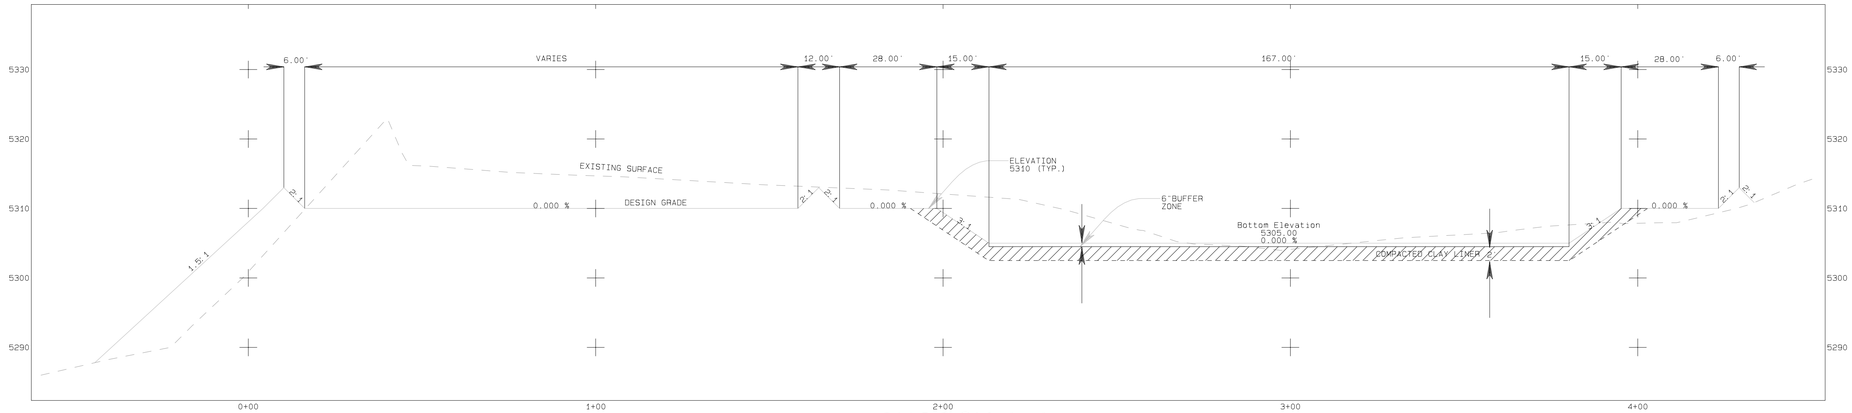

SECTION A-A

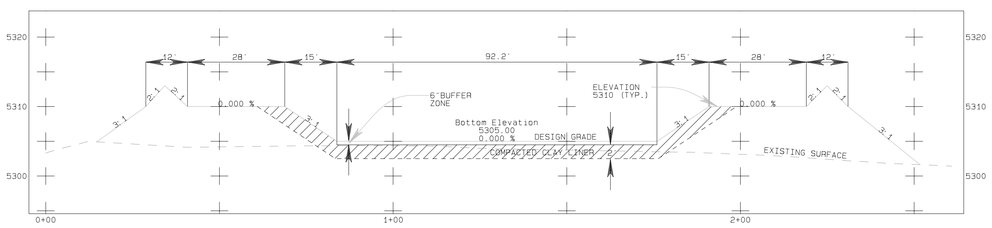

SECTION B-B

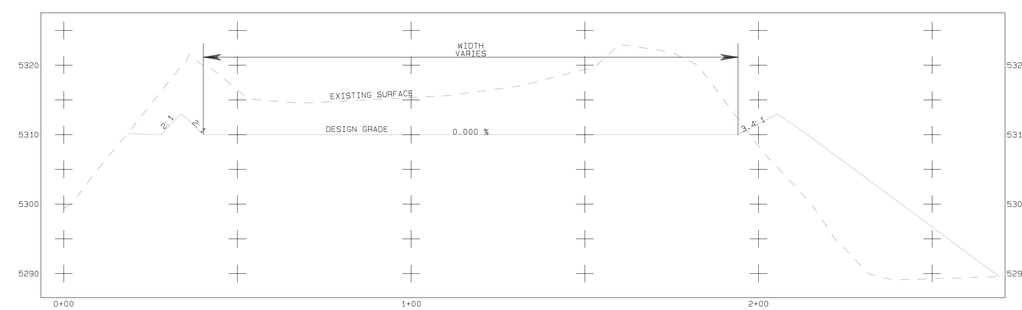

SECTION C-C

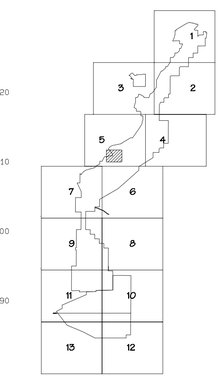

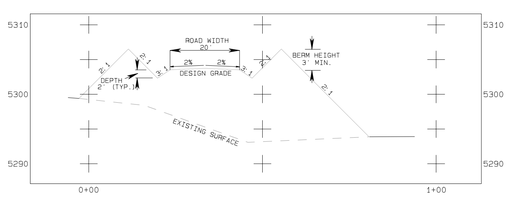

SECTION D-D

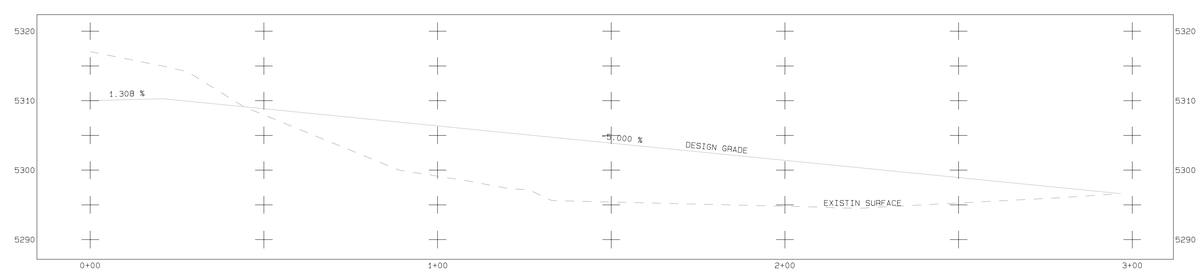

PROFILE E-E

SECTIONS AND PROFILE
HORIZONTAL: 1"=20'
VERTICAL: 1"=10'

LEGEND

- ROAD
- TRAIL
- BUILDING
- FENCE
- IRRIGATION LINE
- CULVERT
- DAM
- DRAINAGE
- RAILROAD
- TREES
- POWERLINE
- ×5338.5 SPOT ELEVATION
- 5300 INDEX CONTOUR
- 5298 INTERMEDIATE CONTOUR
- 218 5422.45 CONTROL
- LEASE

NOTES

1. For hydrology information refer to Appendix 11-HH in the approved PAP.

CERTIFICATION STATEMENT

I, Leonard Raymond, hereby certify that this drawing was reviewed by me and that the information shown is complete and accurate to the best of my knowledge.

LEONARD RAYMOND
NEW MEXICO
6600
REGISTERED PROFESSIONAL ENGINEER

REVISION	DATE
1 SUBMITTED TO DGM FOR APPROVAL	10/08/2002
2	
3	
4	
5	

PROJECT MANAGER: Corey Nelson
ENGR. of RECORD: Leonard Raymond
REG. NO. 6600
DRWR of RECORD: REV. NO.

BHP-NAVAJO COAL CO.
PO BOX 155, FRUITLAND, NEW MEXICO, 87416

ACCOUNT:
DATE: December 08, 2000
DESIGNED BY: Prazie
DRAWN BY: Prazie
CHECKED BY: LR
APPROVED BY:

SECTION AND PROFILE

EXHIBIT 11-124A
WEST HOSTEEN LANDFARM DESIGN

DRAWING

SHEET 2 OF 2

PROJECT DESC.: PATH: G:\DEPARTMENTS\DGM_DGBR\PLP_PROD\SP-11_PAP EXHIBIT\11-124-WEST HOSTEEN LANDFARM_EX11-124 NEW WEST HOSTEEN LANDFARM.DWG PLOT LINE: MON AUG 28 07:28:09 2006