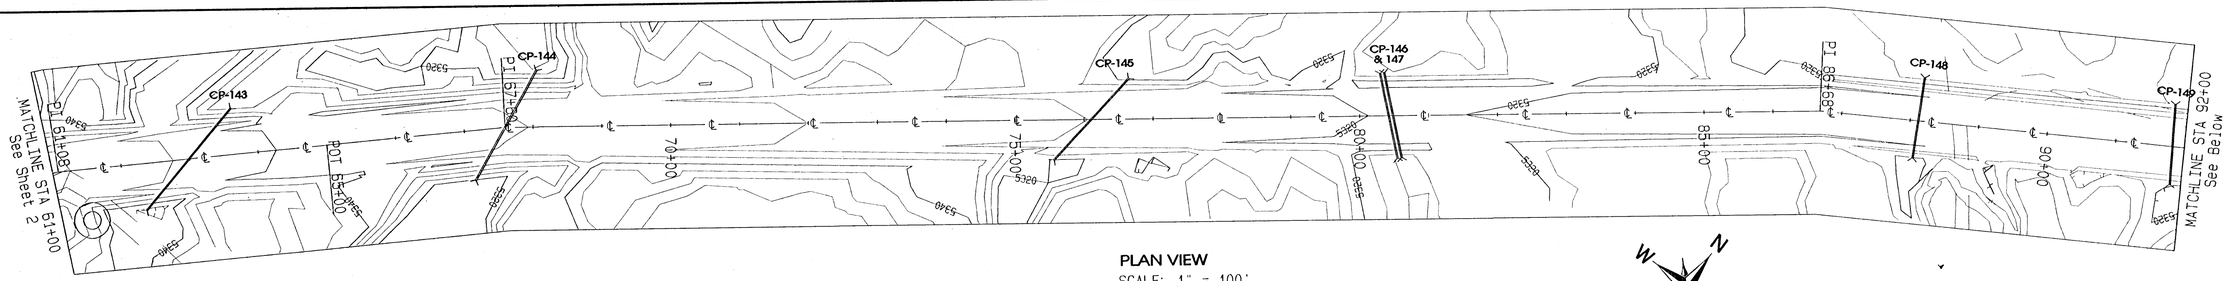

PLAN VIEW
SCALE: 1" = 100'

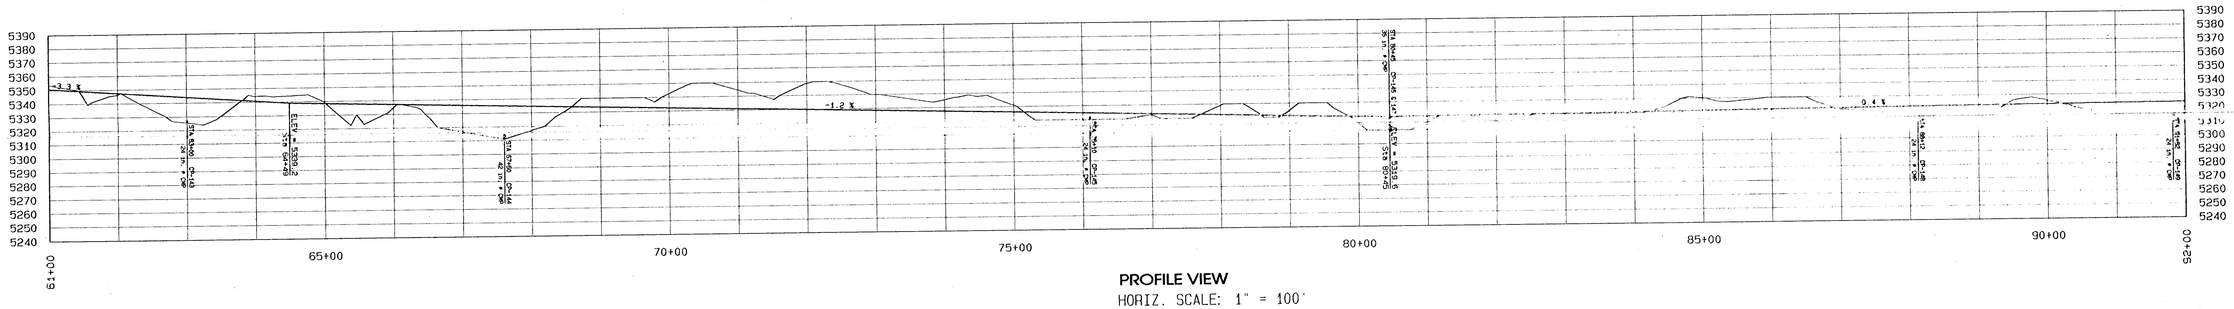

PROFILE VIEW
HORIZ. SCALE: 1" = 100'
VERT. SCALE: 1" = 50'

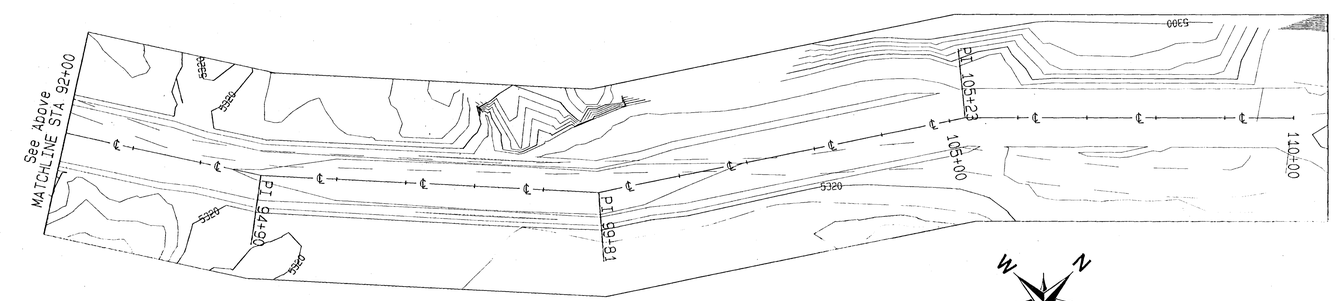

PLAN VIEW
SCALE: 1" = 100'

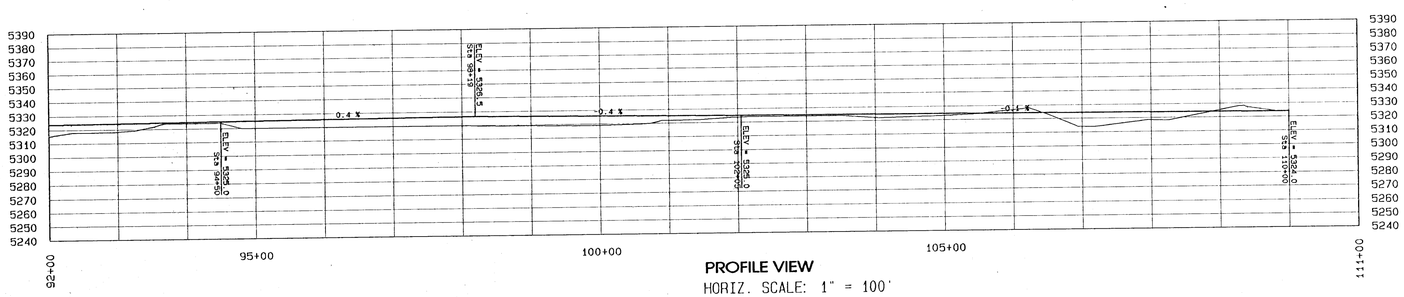

PROFILE VIEW
HORIZ. SCALE: 1" = 100'
VERT. SCALE: 1" = 50'

CERTIFICATION STATEMENT

I, Leonard Raymond, hereby certify that this drawing was reviewed by me and that the information shown is accurate and complete to the best of my knowledge.

LEONARD RAYMOND — NEW MEXICO — 6600 — REGISTERED PROFESSIONAL ENGINEER
1-25-00

APPROVED — MAR 2000

DATE	REVISION
01/28/00	Submit to USM for approval.

PROJECT MANAGER: COREY NELSON
ENGR. OF RECORD: LEONARD RAYMOND
REG. NO: NM 6600
SRVYR of RECORD: REG. NO:

BHP-NAVAJO COAL CO.
PO BOX 1255, FRUITLAND, NEW MEXICO, 87416

ACCOUNT:
DATE: 26 JANUARY 2000
DESIGNED BY: BEN MOSQUE
DRAWN BY: BEN MOSQUE
CHECKED BY: LEONARD RAYMOND
APPROVED BY: LEONARD RAYMOND

PLAN & PROFILE

EXHIBIT 11-141b
HOSTEEN YAZZIE HAULROAD DESIGN

DRAWING
SHEET 3 OF 3

Path: J:\USM_SUBMITTAL_PROJ\Ch_11\11-141\exh11b11b\hyroad.pro