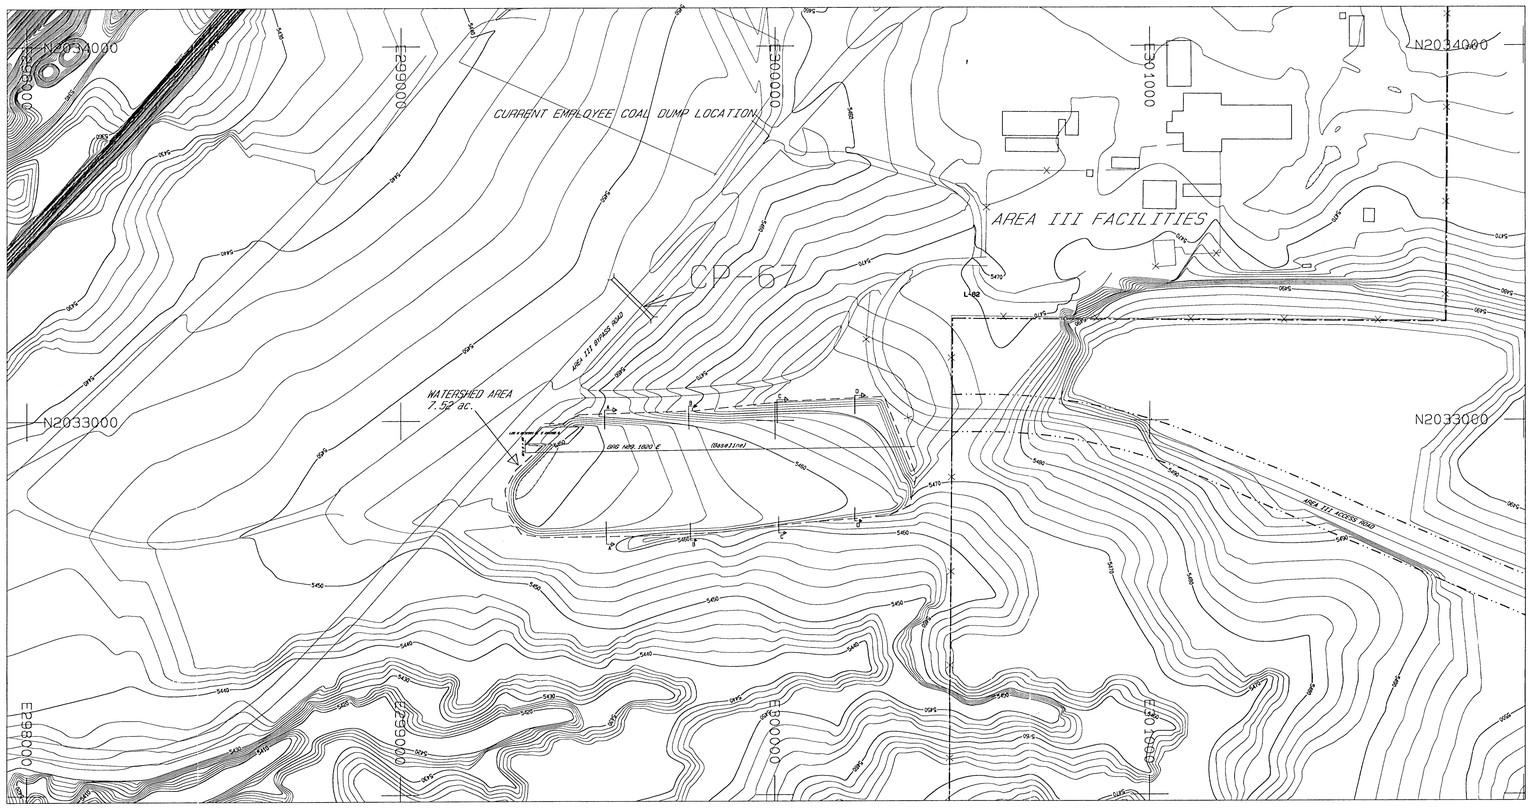

PLAN VIEW SCALE 1" = 150'

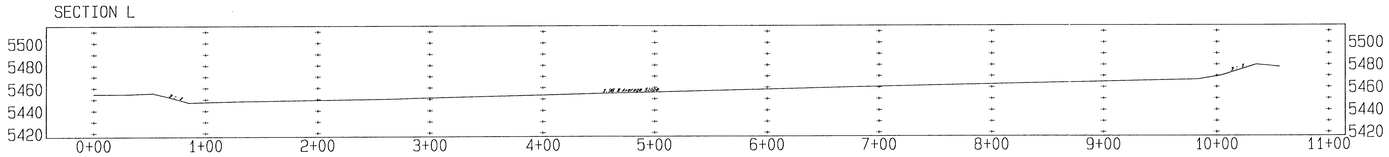

PROFILE (BASELINE)
HORZ. SCALE : 1" = 50'
VERT. SCALE : 1" = 50'

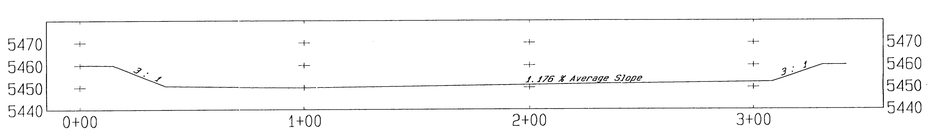

SECTION A

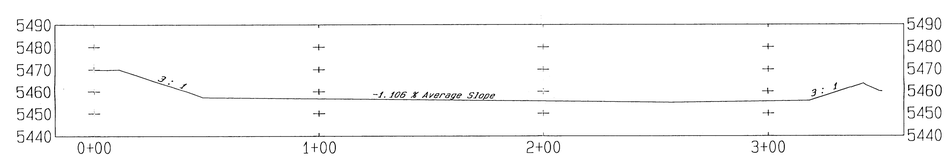

SECTION B

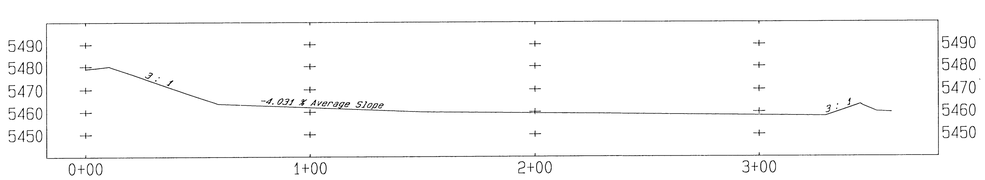

SECTION C

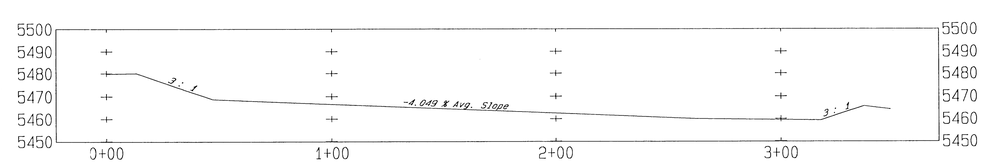

SECTION D

HORZ. SCALE 1" = 25'
VERT. SCALE 1" = 25'

LEGEND

- ROAD
- WATERSHED
- BUILDING
- LEASE/PERMIT BOUNDARY LINE
- IRRIGATION LINE
- CULVERT
- DAM
- DRAINAGE
- RAILROAD
- TREES
- POWERLINE
- ×5338.5 — SPOT ELEVATION
- 5300 — INDEX CONTOUR
- 5298 — INTERMEDIATE CONTOUR
- 218 5422.45 — L-30 — LEASE CORNER

N W E S

STAGE STORAGE DATA

ELEV feet	AREA acres	VOLUME ac-ft	CUM. VOLUME ac-ft
5448	0.12	0.00	0.00
5450	0.79	0.91	0.91
5452	1.59	2.38	3.29
5454	2.33	3.93	7.22

NOTES

1. For hydrology and design information refer to Appendix 11-A4 in the approved PAP.

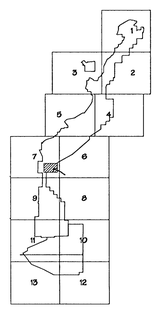

CERTIFICATION STATEMENT

I, Leonard Raymond, hereby certify that this drawing was reviewed by me and that the information shown is accurate and complete to the best of my knowledge.

LEONARD RAYMOND NEW MEXICO 8600 REGISTERED PROFESSIONAL ENGINEER

9-3-98

REV. No.	DATE	DRAFT. BY	REVISION DESCRIPTION	ENG.	E.G.	P.E.	P.S.	CHIEF ENG.
A	08/31/98	PNS	EMCD RELOCATION, SUBMITTED TO OSM	PNS				

APPROVALS

EXHIBIT 11-132

NAVAJO COAL COMPANY

NAVAJO MINE

P.O. BOX 155 FRUITLAND, NEW MEXICO 87416

OCT 1998 APPROVED

EMPLOYEE COAL DUMP RELOCATION

PREPARED BY PNS	DRAWN BY PNS	SCALE AS SHOWN
APPROVED BY LR	DATE 08/31/98	REF DWG
DWG LOC G:\USER\Global\GRADE\GRADE\EMCD\emcd2.pro		