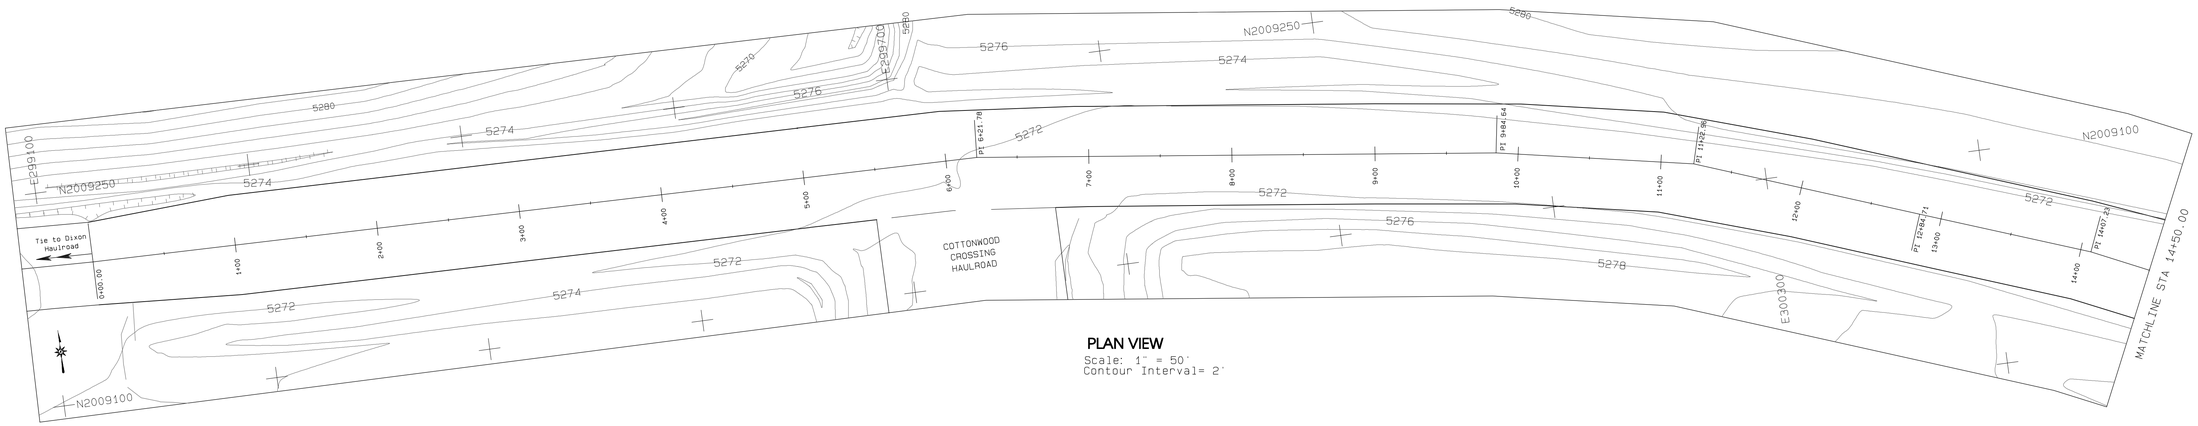

PLAN VIEW

Scale: 1" = 50'
Contour Interval= 2'

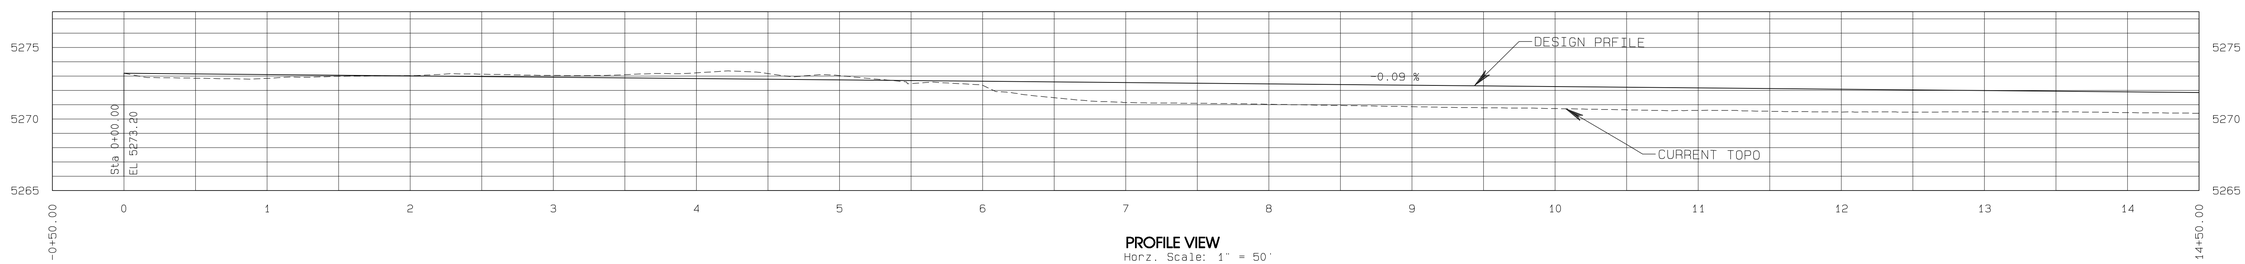

PROFILE VIEW

Horz. Scale: 1" = 50'
Vert. Scale: 1" = 5'

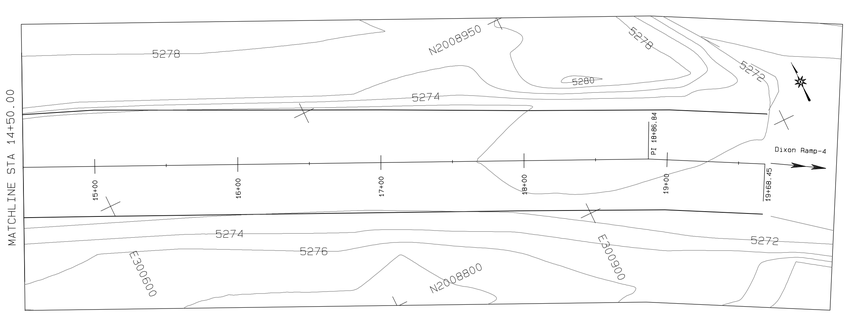

PLAN VIEW

Scale: 1" = 50'
Contour Interval= 2'

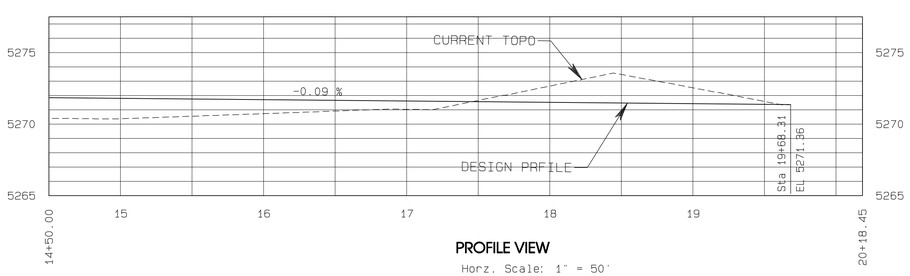

PROFILE VIEW

Horz. Scale: 1" = 50'
Vert. Scale: 1" = 5'

NOTE:
FOR DESIGN X-SECTIONS, REFER TO
EXHIBIT 11-84A "TYPICAL CROSS-SECTIONS
FOR PRIMARY ROADS AND CULVERTS".

CERTIFICATION STATEMENT

I, Ron C. Van Valkenburg, hereby certify that this drawings was reviewed by me and that the information shown is complete and accurate to the best of my knowledge.

RON C. VAN VALKENBURG
NEW MEXICO
9263
LICENSED PROFESSIONAL ENGINEER

REVISION		DATE
10-4	PREPARED A3 DIXON RAMP 4 DESIGN AND SUBMITTED TO OSM FOR REVIEW.	DEC 30, 2010

PROJECT MANAGER: Ron C.Van Valkenburg
ENGR. of RECORD: Ron C.Van Valkenburg
REG. NO: 9263
SRVYR of RECORD: Wilson Begay
REG. NO: 18628

bhpbilliton
NAVAJO COAL COMPANY
NAVAJO MINE
PO BOX 1717, FRUITLAND, NEW MEXICO, 87416 / PHONE 505-598-4200/FAX 505-598-3361

PROJECT: A3 Dixon Ramp 4 Design
DATE: Dec 27, 2010
DESIGNED BY: Ron C. Van Valkenburg
DRAWN BY: P. Foster
CHECKED BY: Ron C. Van Valkenburg
APPROVED BY: Ron C. Van Valkenburg

PLAN, PROFILE AND X-SECTIONS

EXHIBIT 11-137C DIXON RAMP 4 HAULROAD DESIGN

DRAWING
PLAN1

SHEET 1
OF 1

G:\GaVbernit F\Ch 11\Exh 11-137_Dixon Haulroad\Exhibit 2010\As-Built\Exh 11-137C_A3 Dixon Ramp 4.pro Plot Date/
Wed Dec 29,2010 / 12:45:05