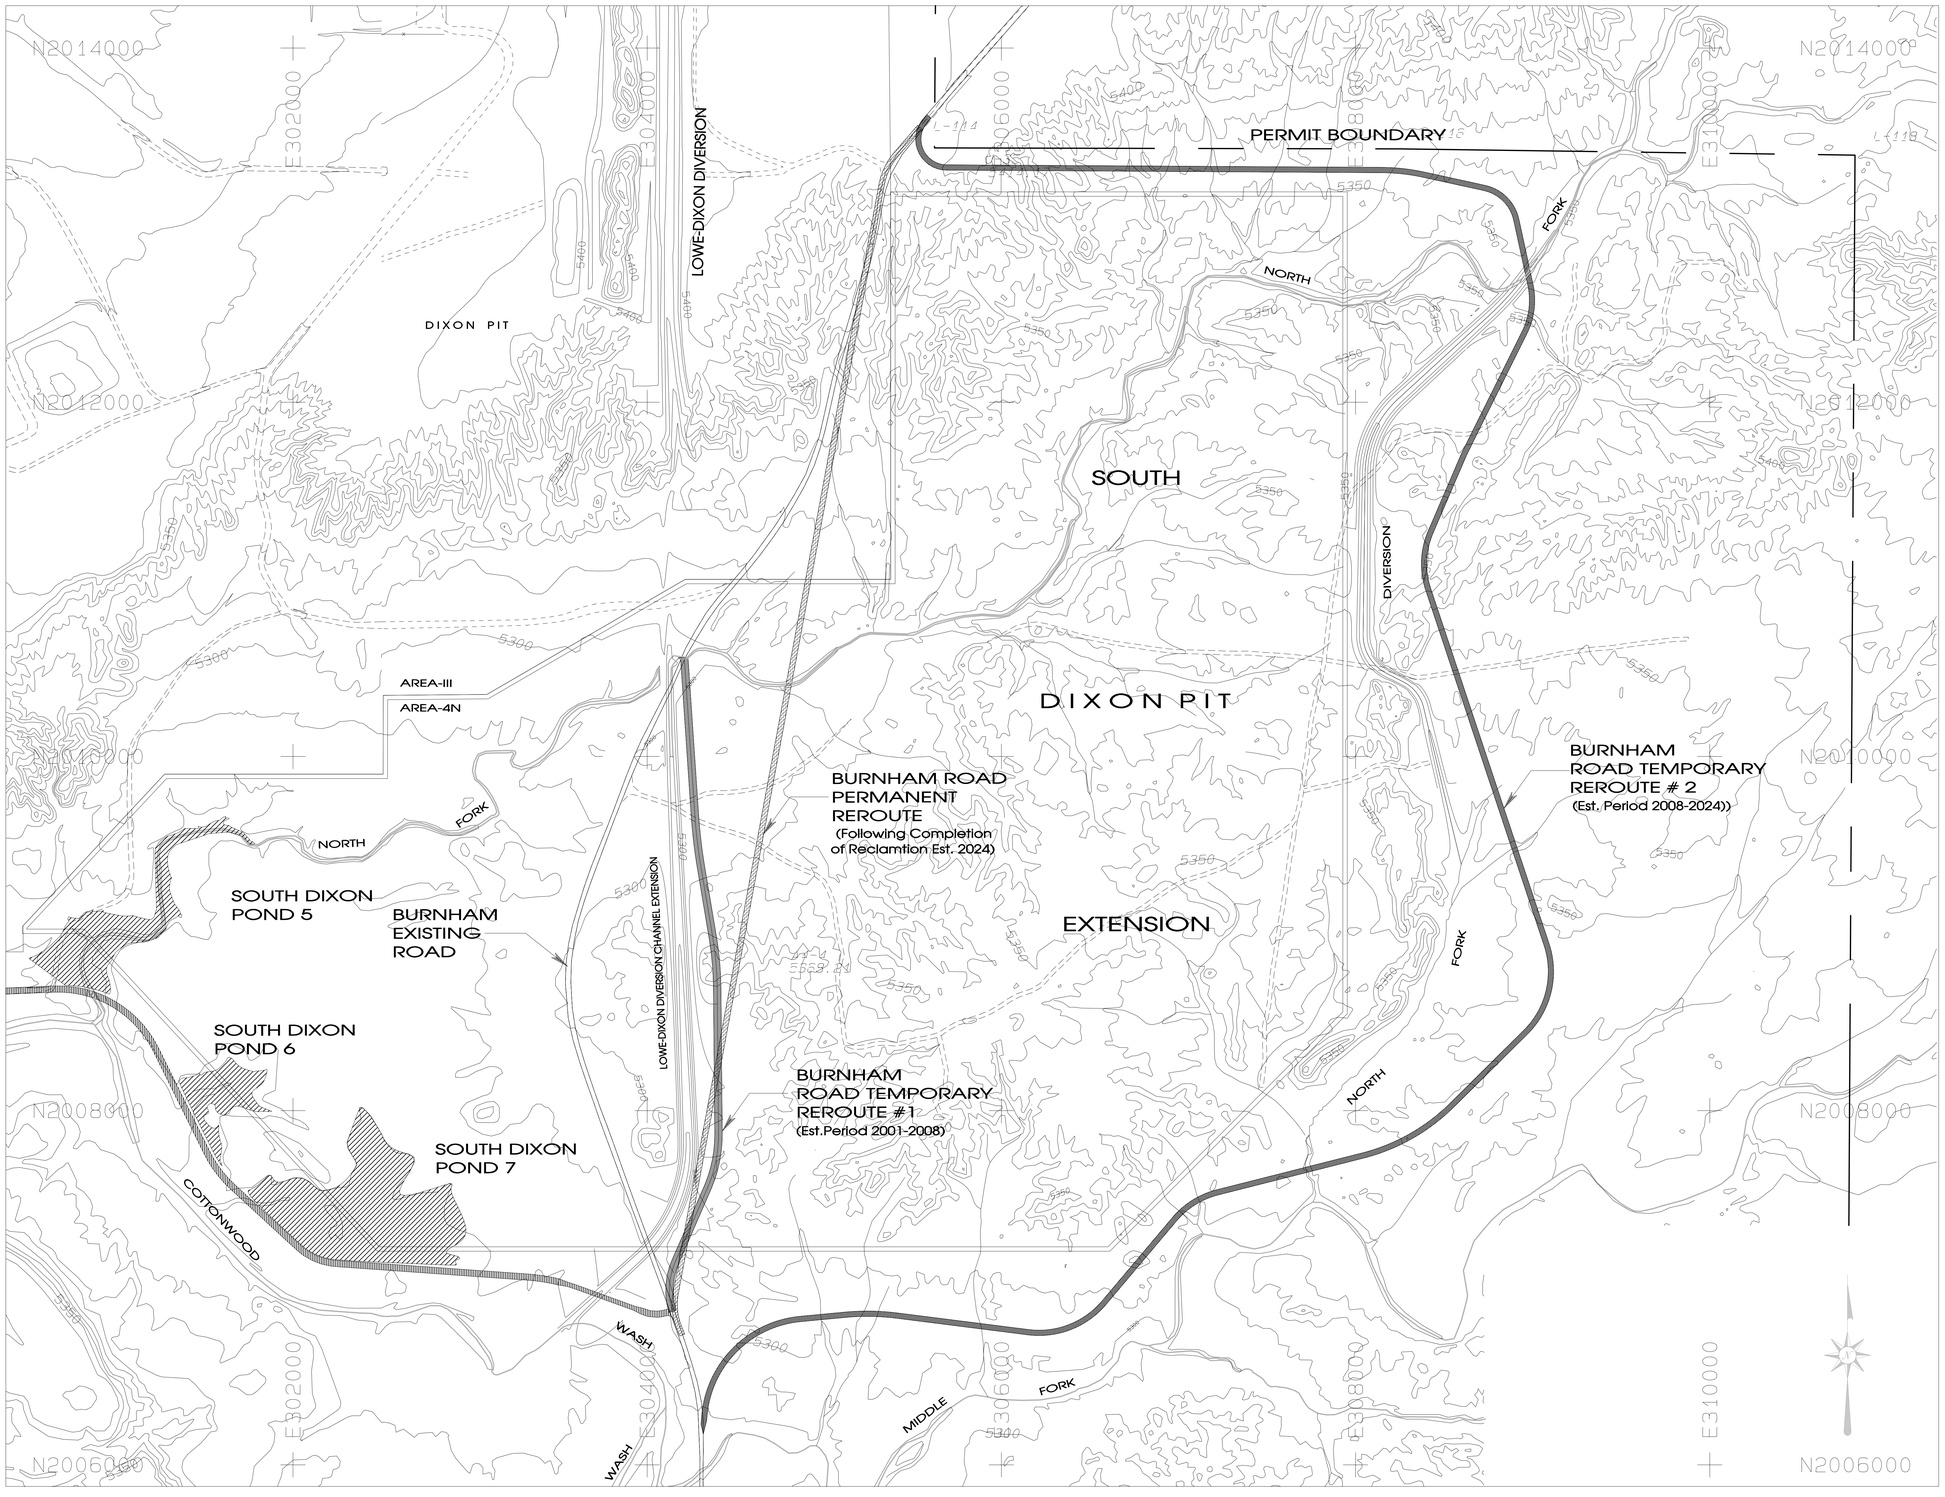

LEGEND

- ROAD
- WATERSHED
- BUILDING
- FENCE
- IRRIGATION LINE
- CULVERT
- DAM
- DRAINAGE
- RAILROAD
- TREES
- POWERLINE
- ×5338.5 SPOT ELEVATION
- 5300 INDEX CONTOUR
- 5298 INTERMEDIATE CONTOUR
- 218 △5422.45
- L-30 LEASE CORNER
- PERMIT/LEASE BOUNDARY

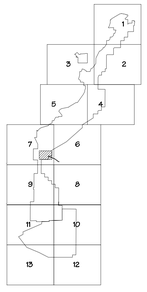

CERTIFICATION STATEMENT

I, Leonard Raymond, hereby certify that this drawing was reviewed by me and that the information shown is accurate and complete to the best of my knowledge.

LEONARD RAYMOND NEW MEXICO 6600 REGISTERED PROFESSIONAL ENGINEER

REV. NO.	DATE	DRAFT. BY	REVISION DESCRIPTION	RRE BY	EG	MC	PLS	APPR'D DATE
A	8-16-01	PJF	SUBMITTED TO OSM FOR REVIEW AND APPROVAL	LR	MC	LR		

APPROVALS

EXHIBIT 11-143

BHP BILLITON NAVAJO COAL COMPANY

NAVAJO MINE

SAFETY PRIDE

P.O. BOX 155 FRUITLAND, NEW MEXICO 87416

AREA-III
SOUTH DIXON PIT EXTENSION
BURNHAM ROAD REROUTE
LOCATION MAP

PREPARED BY PJF	DRAWN BY PJFOSTER	SCALE : 1" = 300
APPROVED BY LR	DATE AUG. 16, 2001	

PATH G:\Departments\Gs\OSM_SUBM\PER_PROG\CH_11_PAP EXHIBIT\11-143-BURNHAM RD LOCMAP

Path: G:\Departments\Gs\OSM_SUBM\PER_PROG\CH_11_PAP EXHIBIT\11-143-BURNHAM RD LOCMAP\EXH_11-143.pro
PJFoster \ Mon Aug 08 10:45:02 2005