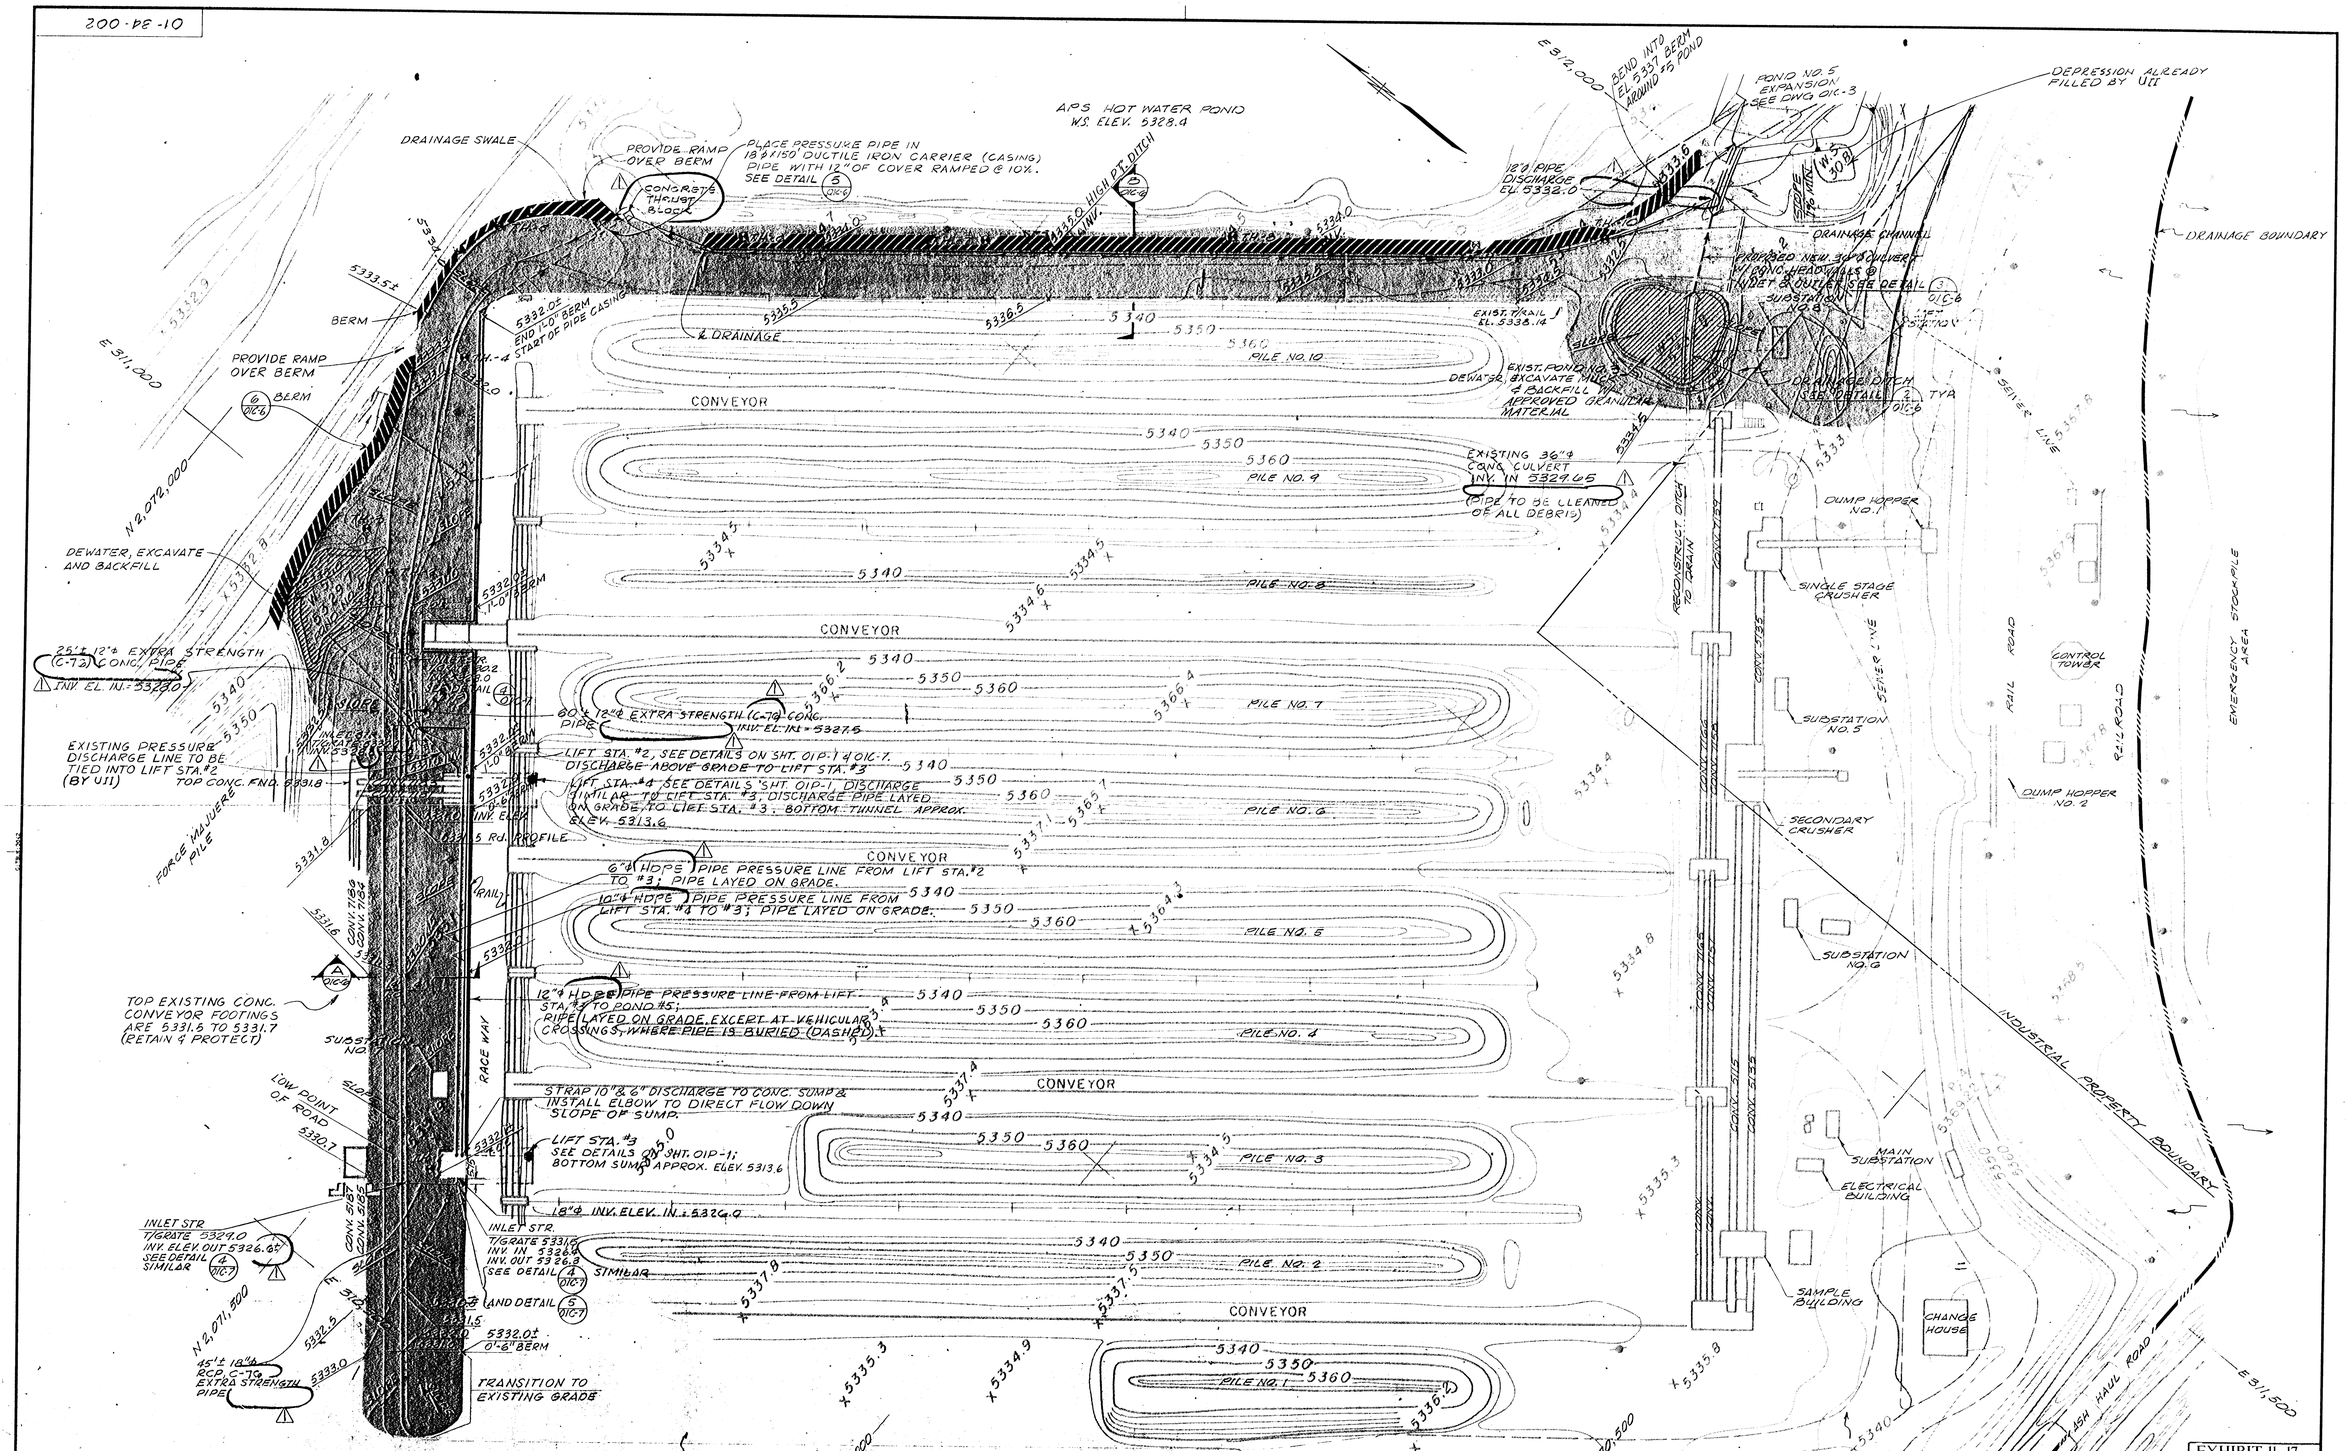
01-34-002
APS HOT WATER POND
W.S. ELEV. 5328.4
DRAINAGE SWALE
PROVIDE RAMP OVER BERM
PLACE PRESSURE PIPE IN 18"x150' DUCTILE IRON CARRIER (CASING) PIPE WITH 12" OF COVER RAMPED @ 10%. SEE DETAIL 5 01C-6
CONCRETE THRUST BLOCK
BERM
PROVIDE RAMP OVER BERM
DEWATER, EXCAVATE AND BACKFILL
25'± 12"ø EXTRA STRENGTH (C-76) CONC. PIPE
INV. EL. IN.=5332.0
EXISTING PRESSURE DISCHARGE LINE TO BE TIED INTO LIFT STA.#2 (BY UII)
TOP CONC. FND. 5331.8
FORCE VALVE & PILE
TOP EXISTING CONC. CONVEYOR FOOTINGS ARE 5331.6 TO 5331.7 (RETAIN & PROTECT)
SUBSTATION NO.
LOW POINT OF ROAD
INLET STR
T/GRATE 5324.0
INV. ELEV. OUT 5326.05
SEE DETAIL 4 01C-7
SIMILAR
45'± 18"ø RCP C-76 EXTRA STRENGTH PIPE
TRANSITION TO EXISTING GRADE
DRAINAGE BOUNDARY
RACE WAY
CONVEYOR
PILE NO. 10
PILE NO. 9
PILE NO. 8
PILE NO. 7
PILE NO. 6
PILE NO. 5
PILE NO. 4
PILE NO. 3
PILE NO. 2
PILE NO. 1
60'± 12"ø EXTRA STRENGTH (C-76) CONC. PIPE
INV. EL. IN.=5327.5
LIFT STA. #2, SEE DETAILS ON SHT. 01P-1 & 01C-7. DISCHARGE ABOVE GRADE TO LIFT STA. #3
LIFT STA. #4 SEE DETAILS SHT. 01P-1 DISCHARGE SIMILAR TO LIFT STA. #3, DISCHARGE PIPE LAYED ON GRADE TO LIFT STA. #3. BOTTOM TUNNEL APPROX. ELEV. 5313.6
6"ø HDPE PIPE PRESSURE LINE FROM LIFT STA. #2 TO #3; PIPE LAYED ON GRADE.
10"ø HDPE PIPE PRESSURE LINE FROM LIFT STA. #4 TO #3; PIPE LAYED ON GRADE.
12"ø HDPE PIPE PRESSURE LINE FROM LIFT STA. #3 TO POND #5; PIPE LAYED ON GRADE EXCEPT AT VEHICULAR CROSSINGS, WHERE PIPE IS BURIED (DASHED)
STRAP 10" & 6" DISCHARGE TO CONC. SUMP & INSTALL ELBOW TO DIRECT FLOW DOWN SLOPE OF SUMP.
LIFT STA. #3 SEE DETAILS ON SHT. 01P-1; BOTTOM SUMP APPROX. ELEV. 5313.6
18"ø INV. ELEV. IN.=5324.0
INLET STR.
T/GRATE 5331.6
INV. IN 5326.4
INV. OUT 5326.2
SEE DETAIL 4 01C-7
SIMILAR
AND DETAIL 5 01C-7
5332.0± 0'-6" BERM
12"ø PIPE DISCHARGE EL. 5332.0
DRAINAGE CHANNEL
PROPOSED NEW 30"ø CULVERT W/ CONC. HEADWALLS @ INLET & OUTLET SEE DETAIL 1 01C-6
SUBSTATION NO. 9
DRAINAGE DITCH SEE DETAIL 2 01C-6 TYP.
EXIST. T/RAIL EL. 5338.14
EXIST. POND NO. 3 DEWATER, EXCAVATE AND BACKFILL W/ APPROVED GRANULAR MATERIAL
EXISTING 36"ø CONC. CULVERT INV. IN 5329.65
(PIPE TO BE CLEANED OF ALL DEBRIS)
POND NO. 5 EXPANSION SEE DWG 01C-3
DEPRESSION ALREADY FILLED BY UII
E 312,000
BEND INTO EL. 5337 BERM AROUND #5 POND
E 311,000
N 2,072,000
N 2,071,500
N 2,071,000
E 311,500
DRAINAGE BOUNDARY
EXISTING APS POWER PLANT BUILDING LINE
DUMP HOPPER NO. 1
SINGLE STAGE CRUSHER
CONTROL TOWER
RAIL ROAD
SUBSTATION NO. 5
DUMP HOPPER NO. 2
SECONDARY CRUSHER
SUBSTATION NO. 12
INDUSTRIAL PROPERTY BOUNDARY
MAIN SUBSTATION
ELECTRICAL BUILDING
SAMPLE BUILDING
CHANGE HOUSE
EMERGENCY STOCKPILE AREA
ISH HAUL ROAD
SEWER LINE
RECONSTRUCT DITCH TO DRAIN
CONV. TIES
CONV. SIDE
CONV. 7183
CONV. 5187
CONV. 5185
CONV. 5185
CONV. 5185