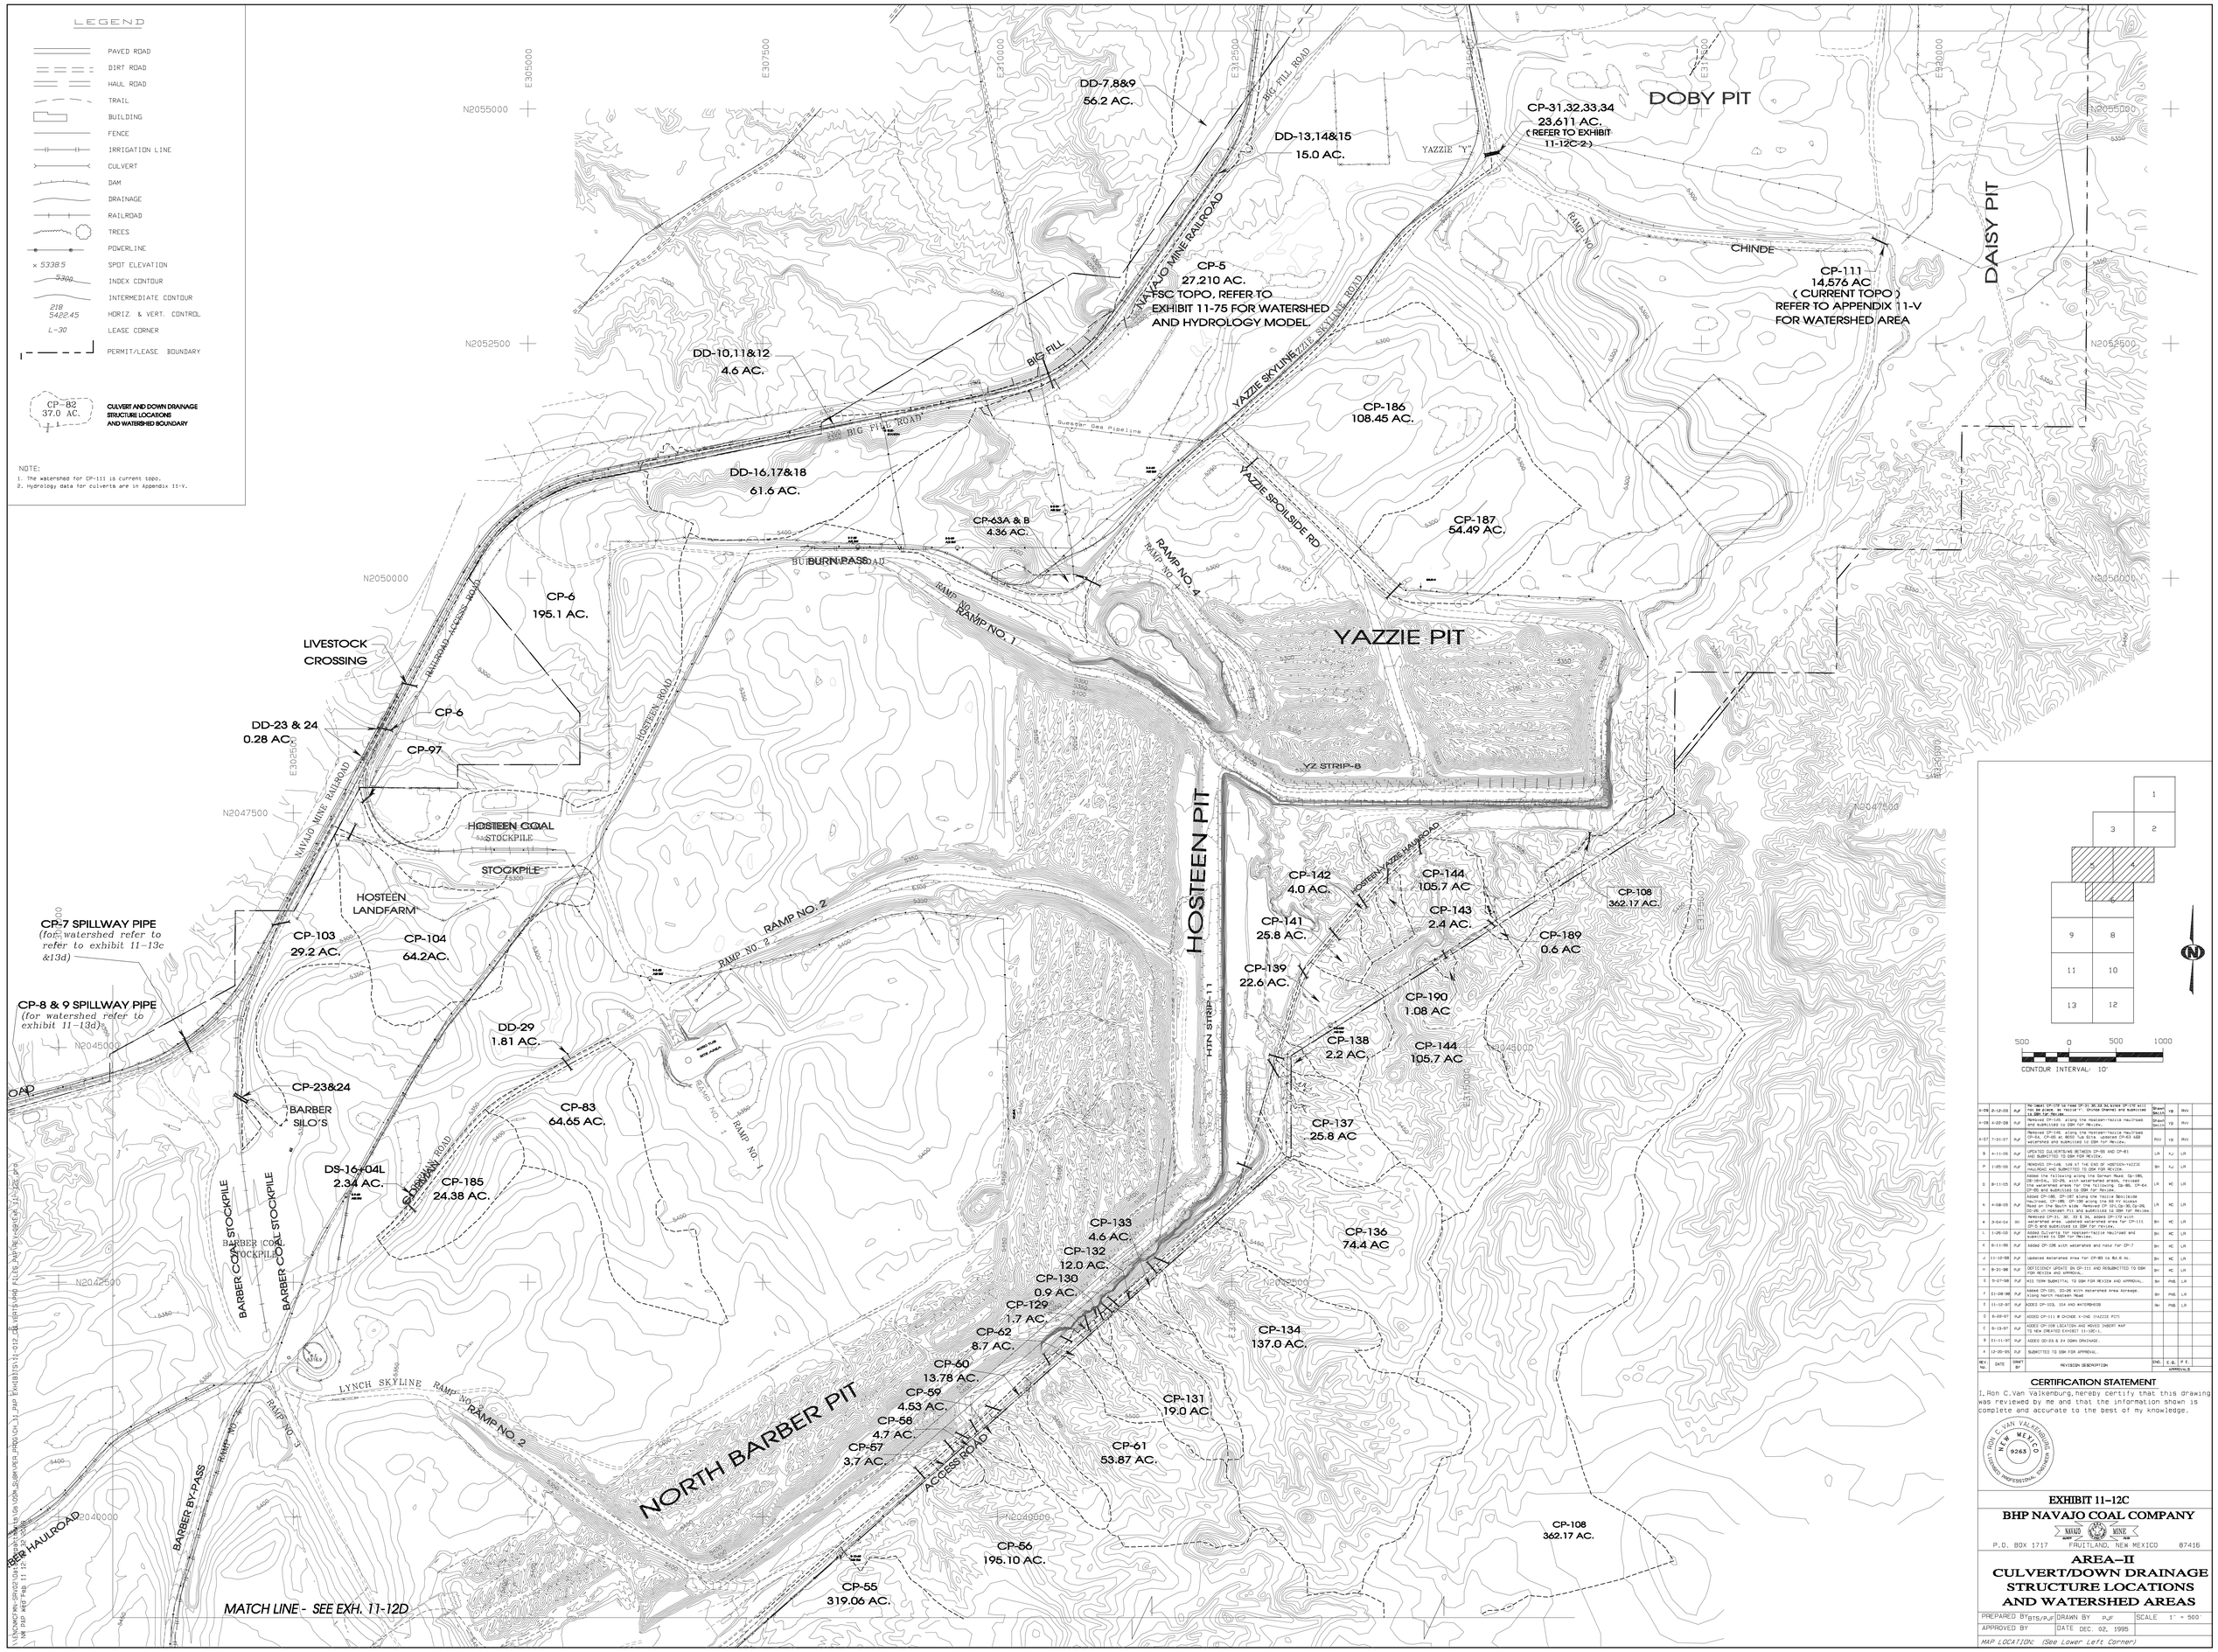

REV No.	DATE	DRWT BY	REVISION DESCRIPTION	ENG.	E. G.	P. E. APPROVAL
A-09	2-12-09	PJF	RETYPED CP-170 TO FORM CP-31,32,33 ALSO CP-170 WILL NO BE USED, NO "YAZZIE Y". CHINDE DRAINAGE AND SUBDIVIDED TO CDM FOR REVIEW.	Brent Smith	TB	RVV
A-09	4-22-09	PJF	REMOVED CP-108. along the Hosteen-Yazzie Railroad and submitted to CDM for Review.	Brent Smith	TB	RVV
A-07	7-31-07	PJF	Removed CP-106. along the Hosteen-Yazzie Railroad CP-64, CP-65 at BOSS Tub Site. updated CP-63 AGB watershed and submitted to CDM for Review.	RVV	YB	RVV
G	4-11-06	PJF	UPDATED CULVERTS/WS BETWEEN CP-90 AND CP-81 AND SUBMITTED TO CDM FOR REVIEW.	LR	KJ	LR
P	1-05-06	PJF	REMOVED CP-148. LOG AT THE END OF HOSTEEN-YAZZIE RAILROAD AND SUBMITTED TO CDM FOR REVIEW.	BH	KJ	LR
O	8-11-05	PJF	Added the following along the Gorman Road. Cp-180, CB-181&L, CD-25, with watershed area, revised the watershed areas for the following. CB-8L, CP-64 CP-80 and submitted to CDM for Review.	LR	HC	LR
N	4-08-05	PJF	Added CP-186, CP-187 along the Yazzie Spoilside Road. Added CP-185 along the Gorman Road. Added Road on the South side. Removed CP 101,Cp-35,Cp-96, CD-26 CP-Hosteen Pit and submitted to CDM for Review.	LR	HC	LR
M	3-04-04	BH	Removed CP-21, 30, 31 & 34, added CP-170 with watershed area. updated watershed area for CP-111. CP-5 and submitted to CDM for review.	BH	HC	LR
L	1-26-03	PJF	Added Culverts for Hosteen-Yazzie Railroad and submitted to CDM for Review.	BH	HC	LR
K	8-11-99	PJF	Added CP-108 with watershed and note for CP-7	BH	HC	LR
J	11-12-98	PJF	Updated watershed area for CP-83 to 64.6 Ac.	BH	HC	LR
H	8-31-98	PJF	DEFICIENCY UPDATE ON CP-111 AND RESUBMITTED TO CDM FOR REVIEW AND APPROVAL.	BH	HC	LR
G	5-27-98	PJF	MID TERM SUBMITTAL TO CDM FOR REVIEW AND APPROVAL.	BH	PMB	LR
F	01-08-98	PJF	Added CP-101, CD-26 with watershed Area Acreage. Along North Hosteen Road	BH	PMB	LR
E	11-12-97	PJF	ADDED CP-103A, 104 AND WATERSHEDS	BH	PMB	LR
D	8-28-97	PJF	ADDED CP-111 & CHINDE (YAZZIE PIT)			
C	8-13-97	PJF	ADDED CP-108 LOCATION AND MOVED INDEXT MAP TO NEW CREATED EXHIBIT 11-12C-1.			
B	01-11-97	PJF	ADDED CD-25 & 24 CDPH SPACING.			
A	12-20-95	PJF	SUBMITTED TO CDM FOR APPROVAL.			

CERTIFICATION STATEMENT

I, Ron C. Van Valkenburg, hereby certify that this drawing was reviewed by me and that the information shown is complete and accurate to the best of my knowledge.

RON C. VAN VALKENBURG — NEW MEXICO — 9268 — LICENSED PROFESSIONAL ENGINEER

EXHIBIT 11-12C

BHP NAVAJO COAL COMPANY

NAVAJO MINE

P.O. BOX 1717 FRUITLAND, NEW MEXICO 87416

AREA-II CULVERT/DOWN DRAINAGE STRUCTURE LOCATIONS AND WATERSHED AREAS

PREPARED BY	TRS/PJF	DRAWN BY PJF	SCALE 1" = 500'
APPROVED BY		DATE DEC. 02, 1995	

MAP LOCATION: (See Lower Left Corner)