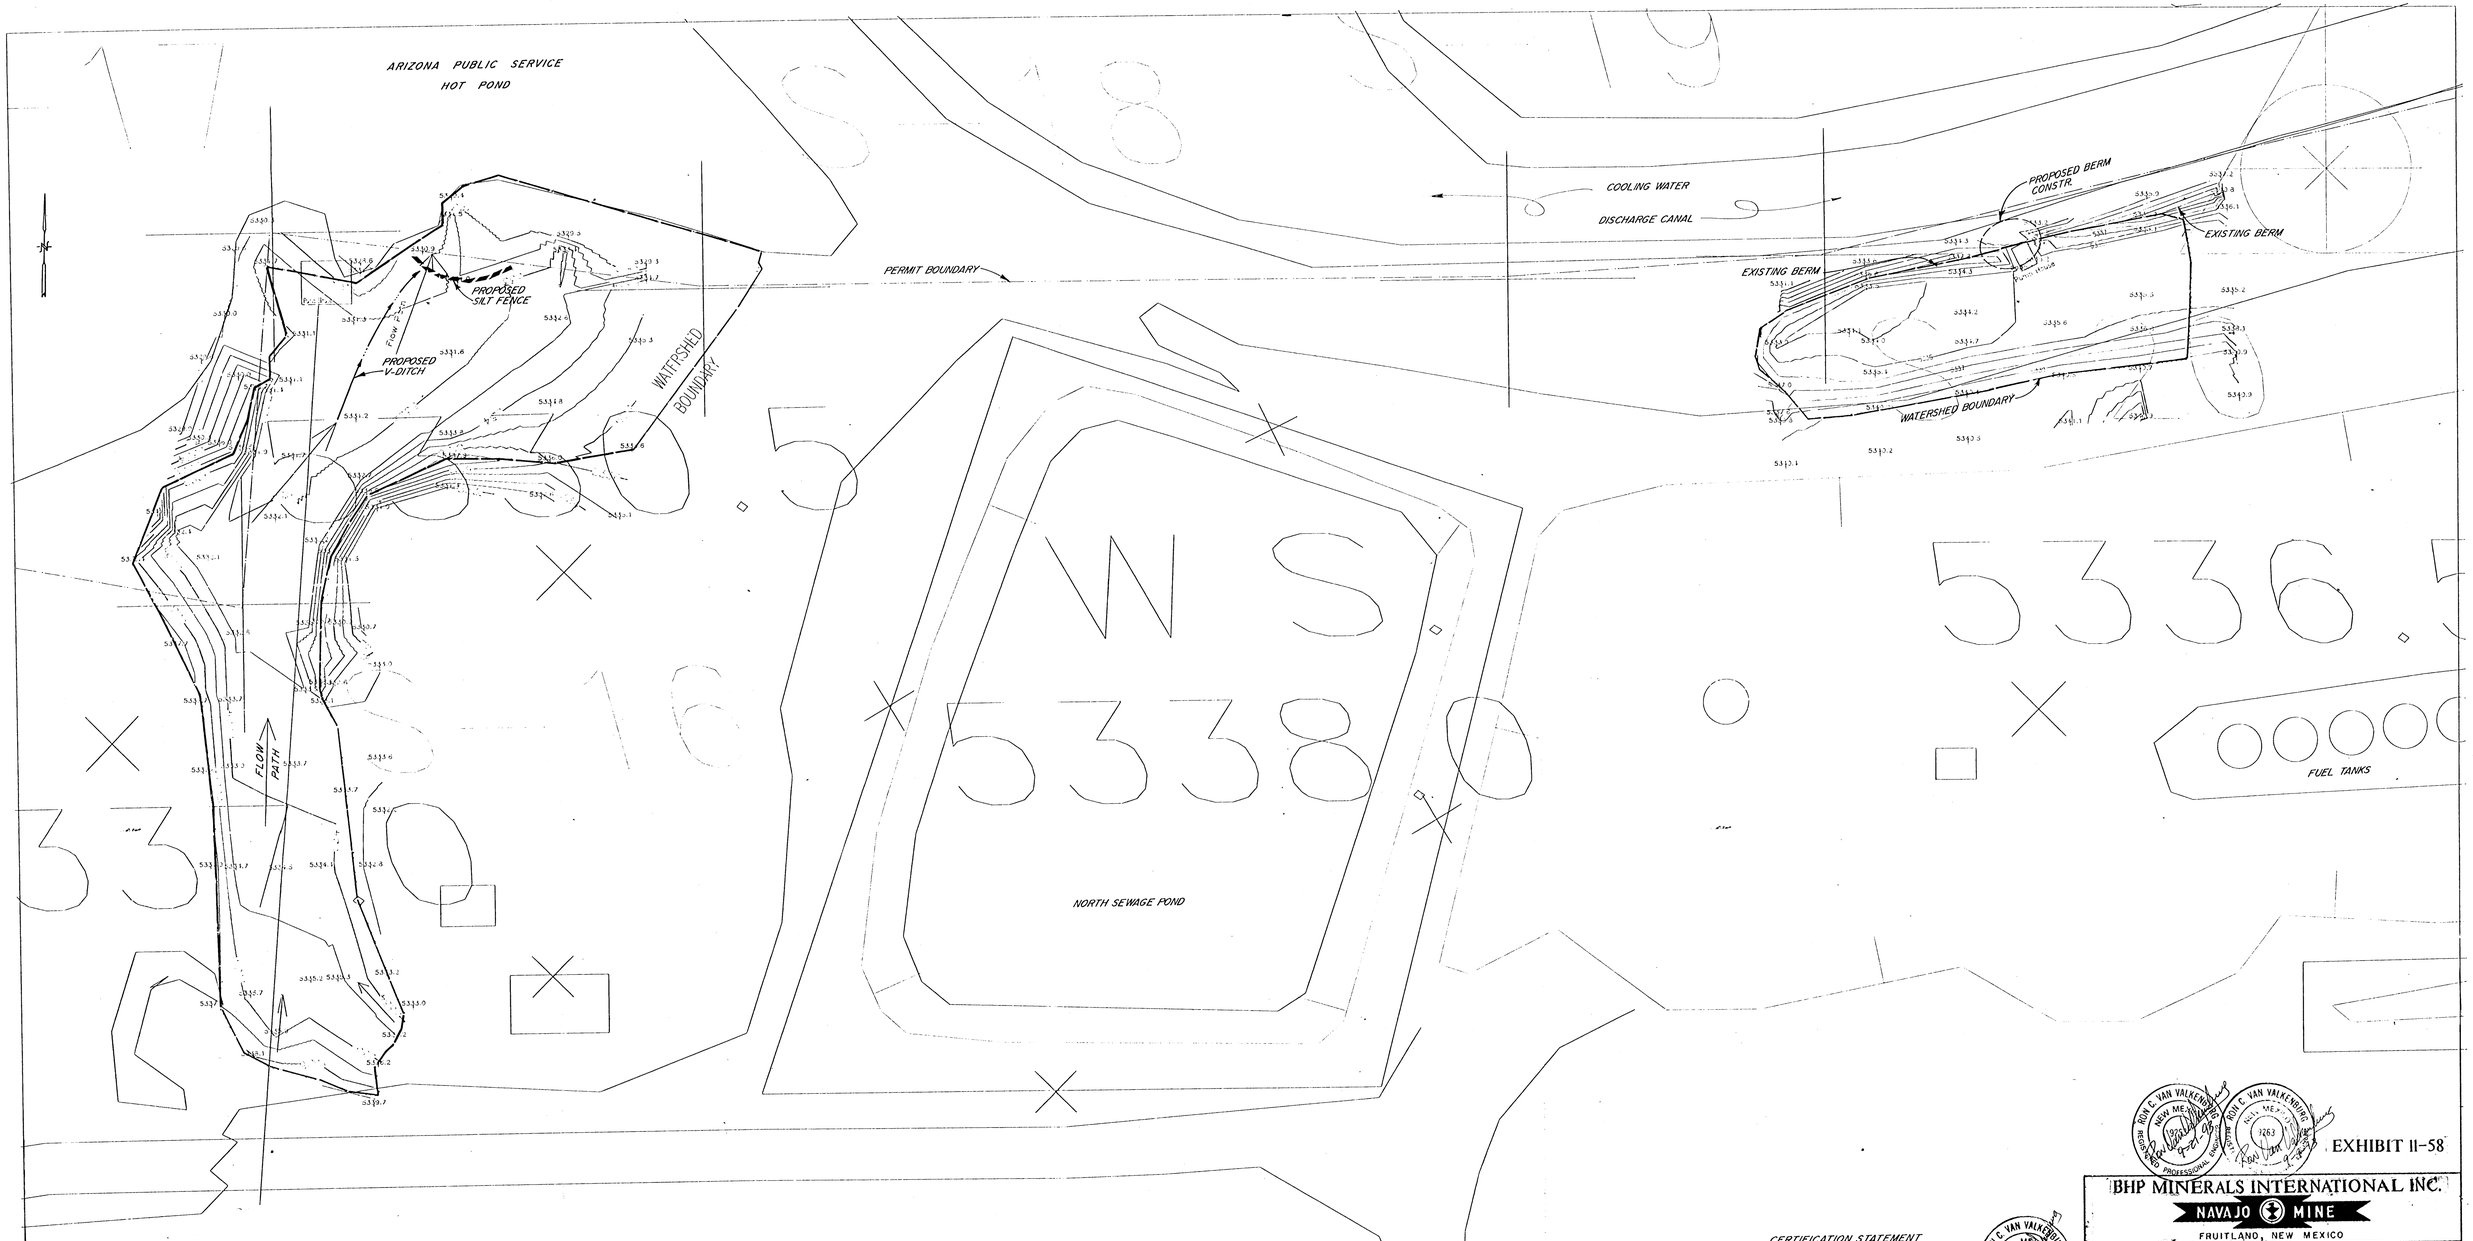

CERTIFICATION STATEMENT

THE AREAS DEPICTED ON THIS EXHIBIT REFLECT TOPOGRAPHIC CONDITIONS TO BEST OF MY KNOWLEDGE AND THAT THE BERM CONTAINMENT AT THE PUMP SITE WILL CONTAIN THE DESIGN STORAGE VOLUME.

RON C. VAN VALKENBURG NEW MEXICO REGISTERED PROFESSIONAL ENGINEER 9-21-93

RON C. VAN VALKENBURG NEW MEXICO 7263 REGISTERED PROFESSIONAL ENGINEER 9-21-93

EXHIBIT II-58

BHP MINERALS INTERNATIONAL INC.

NAVAJO MINE

FRUITLAND, NEW MEXICO

NORTH INDUSTRIAL AREA
PUMP HOUSE
SITE

REV. NO.	DATE	REVISIONS	DRAFT SY.	ENGR.	CHIEF ENGR.	FIELD ENGR.
1	9/8/93	Add revision block and change exhibit no. to Exhibit II-58	JB			

APPROVALS

DRAWN BY BC	SCALE 1"=30'	
APPROVED BY GAP	DATE JAN. 15, 1993	DWG. LOC. MF-87
DRAWING NO. 20-200-93-0115		