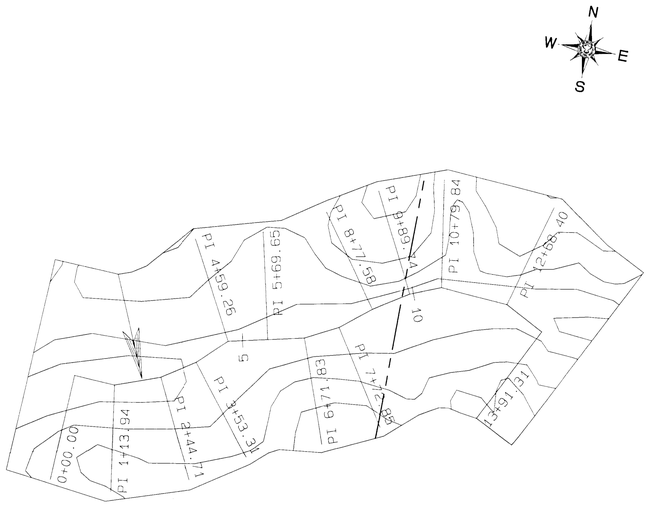

PLAN VIEW

Horz. Scale: 1" = 200'

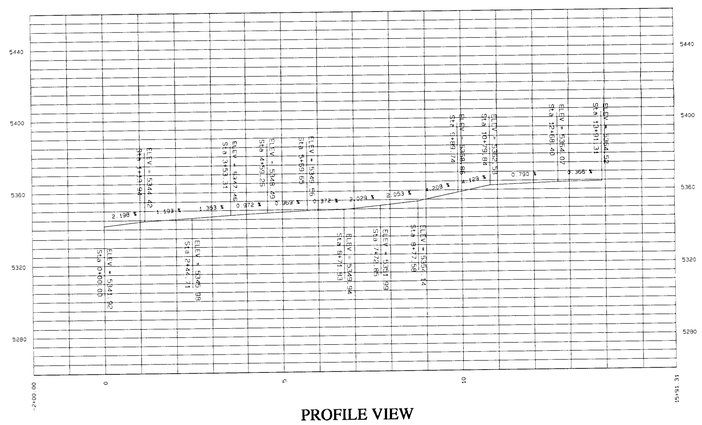

PROFILE VIEW

Vert. Scale: 1" = 40'

NOTES :

1. FOR LOCATION OF ALIGNMENT SEE EXHIBIT 11-76F.

APPROVED
APR 2005

CERTIFICATION STATEMENT

I, Leonard Raymond, hereby certify that this drawing was reviewed by me and that the information shown is accurate and complete to the best of my knowledge.

LEONARD RAYMOND
NEW MEXICO
6600
REGISTERED PROFESSIONAL ENGINEER

10-19-04

REVISION		DATE
1	Submitted to OSM TGF Review	Oct 13, 04
2		
3		
4		
5		

BHP-NAVAJO COAL CO.
NAVAJO MINE
PO BOX 1717, FRUITLAND, NEW MEXICO, 87416

DRAWN BY: LEONARD RAYMOND
DESIGNED BY: LEONARD RAYMOND
CHECKED BY: LEONARD RAYMOND
APPROVED BY: LEONARD RAYMOND

ACCOUNT: PERMITTING MEDIA
DATE: SEPTEMBER 01, 1999
DESIGNED BY: AAYONG/LRAYMOND
DRAWN BY: PJ/GOLTEN
CHECKED BY: LEONARD RAYMOND

Project Desc.: Path: J:\OSM_Submittal_proj\ch_11\DRAWATION PERMIT EXH 5\11-076 A2 RECLAIMED DRAINAGE FOR 2004\ASM 11-76F_SB_H_J_APR10 Plot time: Thu Oct 14 08:21:30 2004

EXHIBIT 11-76H
AREA-II PRE-MINING CHANNEL SOUTH BARBER WASH

PLAN & PROFILE

DRAWING
X-SECTS

SHEET 7 OF 8