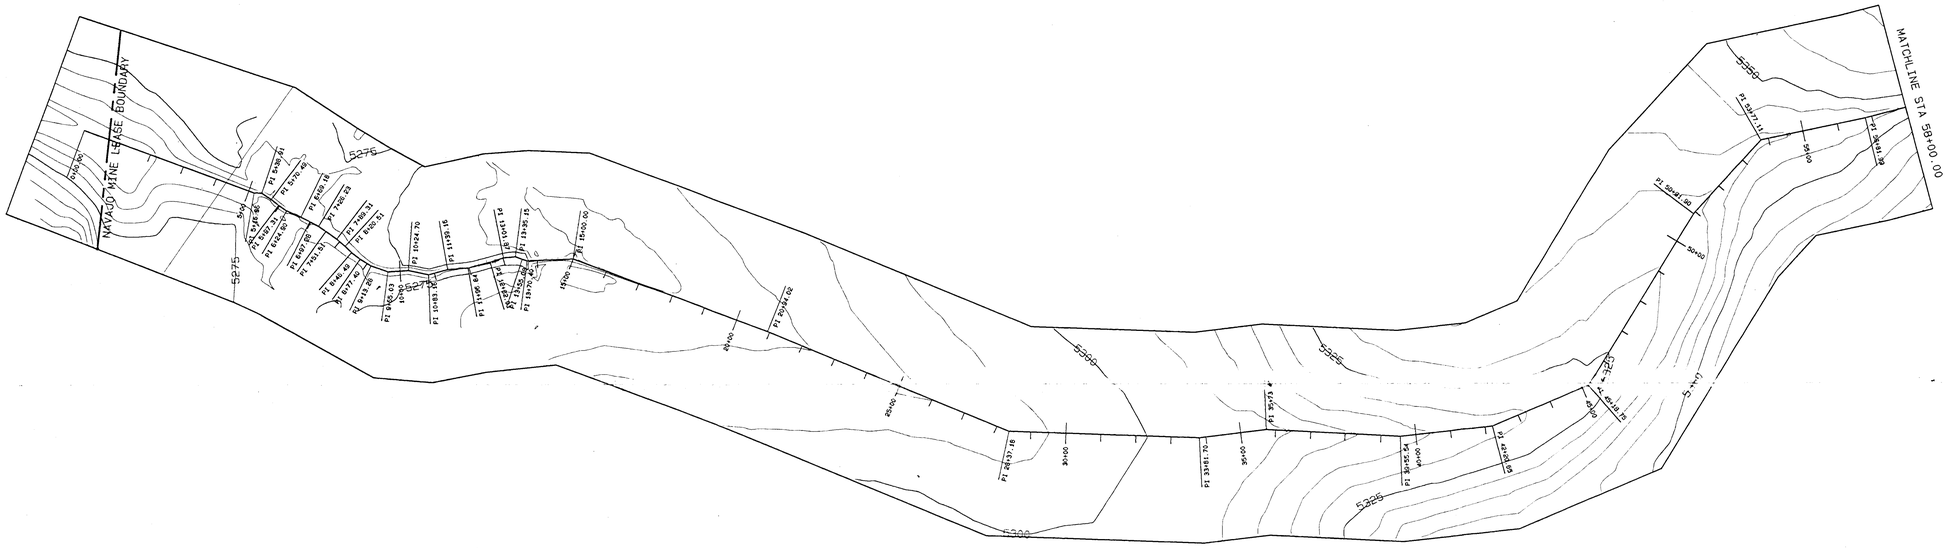

PLAN VIEW

Horz. Scale: 1" = 200'

NOTES :

1. FOR LOCATION OF ALIGNMENT SEE EXHIBIT 11-76.

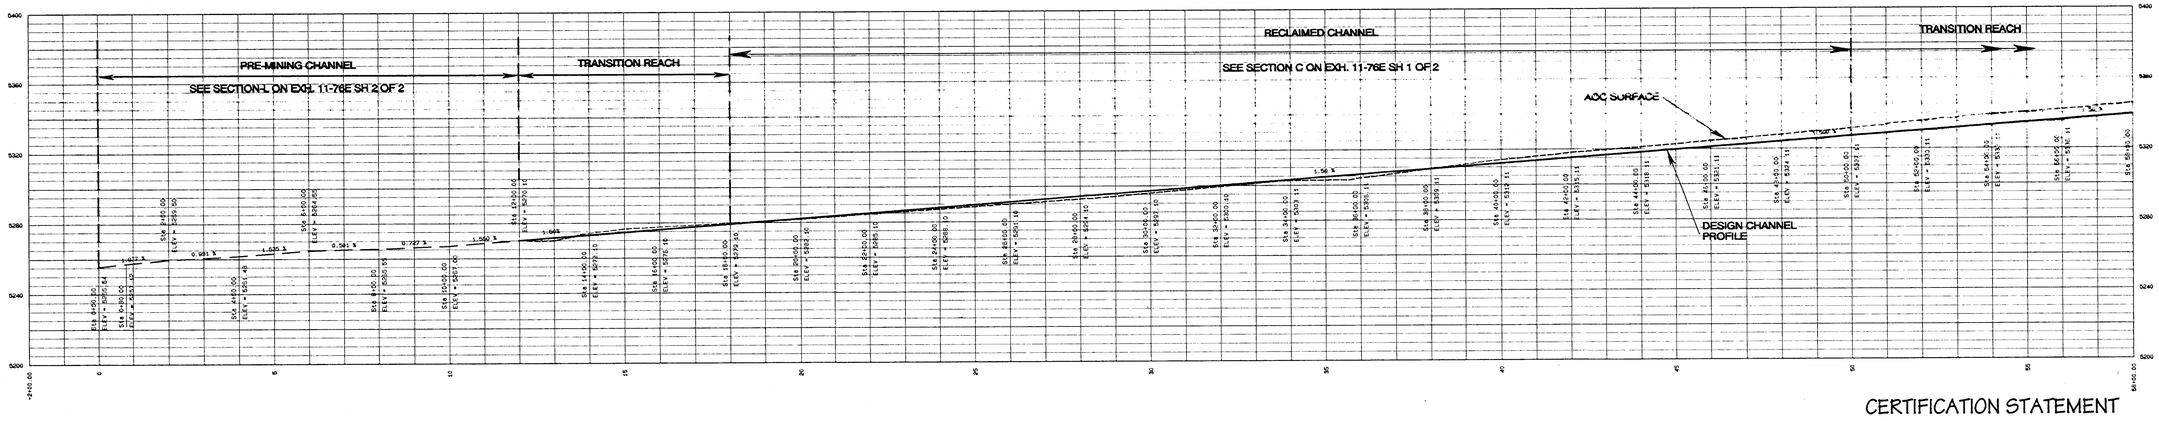

PROFILE VIEW

Vert. Scale: 1" = 40'

CERTIFICATION STATEMENT

I, Leonard Raymond, hereby certify that this drawing was reviewed by me and that the information shown is accurate and complete to the best of my knowledge.

LEONARD RAYMOND NEW MEXICO 6600 REGISTERED PROFESSIONAL ENGINEER

10-25-99

REVISION	DATE
1 Submitted to OSM for Approval	Oct.21.99
2	
3	
4	
5	

PROJECT MANAGER: Gary Nelson
ENGR. of RECORD: Leonard Raymond
REG. NO. 6600
SRVYR. of RECORD:
REG. NO.

BHP-NAVAJO COAL CO.
NAVAJO MINE
PO BOX 1717, FRUITLAND, NEW MEXICO, 87416

ACCOUNT: PERMITTING-NIBSA
DATE: SEPTEMBER 30, 1999
DESIGNED BY: ANVGAR/RAYMOND
DRAWN BY: F.FOSTER
CHECKED BY: LEONARD RAYMOND
APPROVED BY: LEONARD RAYMOND

PLAN & PROFILE

EXHIBIT 11-76B
SHEET 1 OF 2
ARBA-II RECLAIMED CHANNEL
HOSTEEN BRANCH 1

DRAWING PP-1

SHEET 1 OF 0

Project Data: Civil/Permitting Civil/Sur Data/ - Path: D:\ARBA-2 AOC\AS-AOC FOSTER\CIVIL\HOSTEEN BRANCH-1\HOSTEEN BRANCH1.DWG Plot time: Mon Oct 18 16:46:05 1999