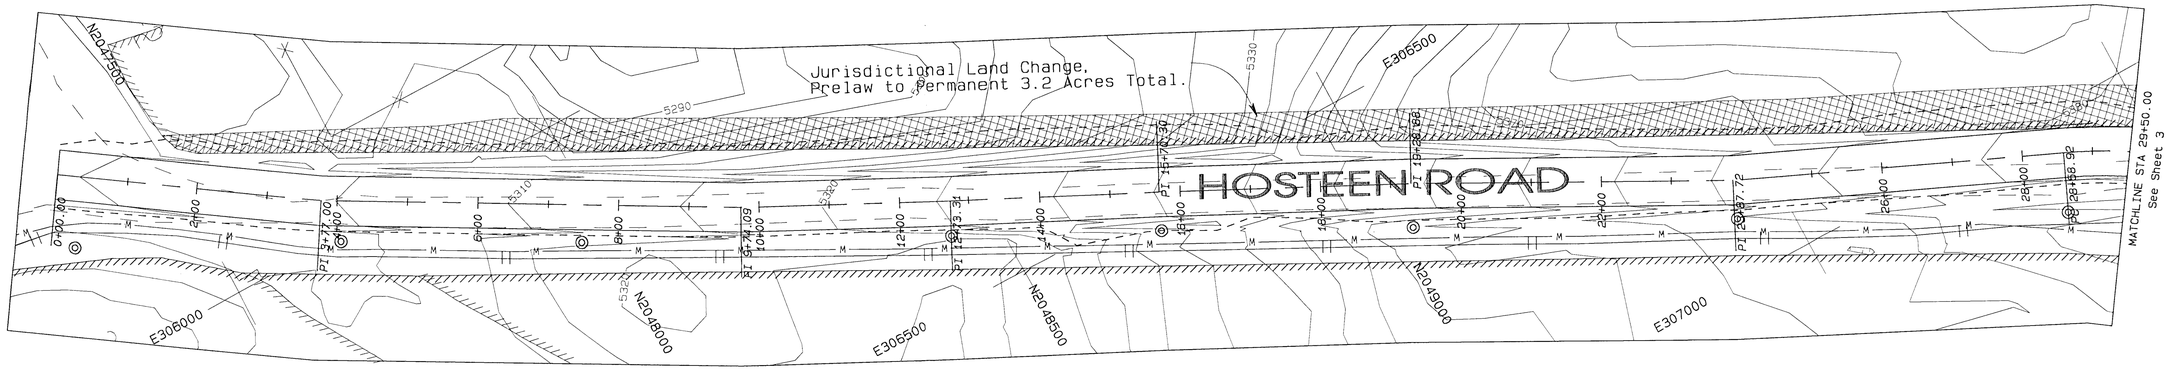

PLAN
1"=100 FT.

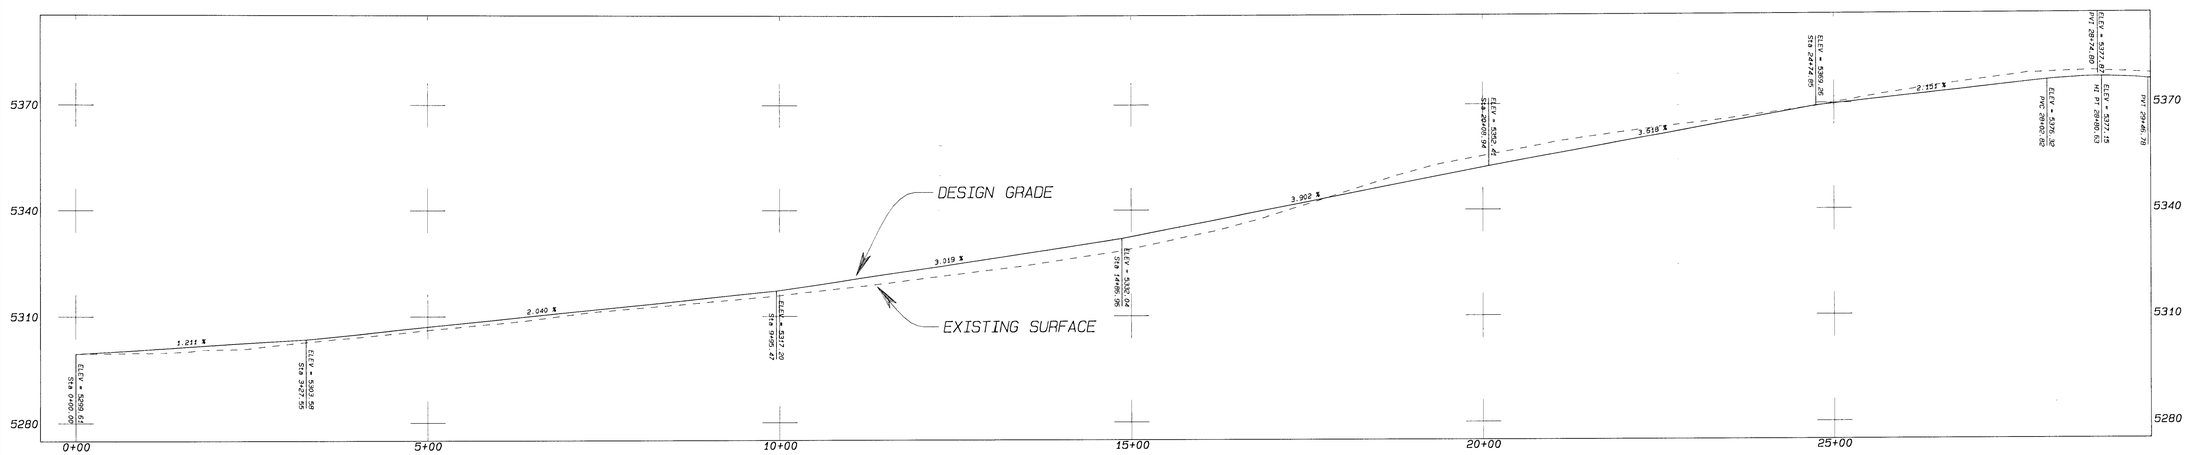

CENTERLINE ROAD PROFILE
HORZONTAL-1"=100 FT.
VERTICAL-1"=20 FT.

LEGEND

- ROAD
- WATERSHED
- BUILDING
- FENCE
- IRRIGATION LINE
- CULVERT
- DAM
- DRAINAGE
- RAILROAD
- TREES
- POWERLINE
- ×5338.5 SPOT ELEVATION
- 5300 INDEX CONTOUR
- 5298 INTERMEDIATE CONTOUR
- 218 5422.45
- L-30 LEASE CORNER
- PERMIT/LEASE BOUNDARY
- W POTABLE WATERLINE
- JURISDICTIONAL BOUNDARY
- CUT / FILL CATCHLINE
- PROPOSED JURISDICTIONAL BOUNDARY CHANGE, PRELAW TO PERMANENT

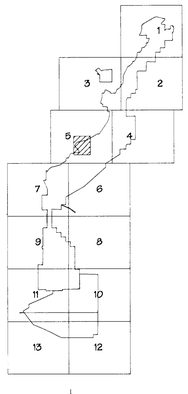

SCALE AS NOTED

CERTIFICATION STATEMENT

I, Leonard Raymond, hereby certify that this drawing was reviewed by me and that the information shown is complete and accurate to the best of my knowledge.

LEONARD RAYMOND NEW MEXICO 6600 REGISTERED PROFESSIONAL ENGINEER

11-15-04

8-2-04

DEC 2004 APPROVED

REV NO.	DESCRIPTION	REV BY	DATE
1	SUBMITTED TO DOM FOR APPROVAL	RY	8-02-04
2	REVISED PER DEFICIENCIES LETTER DATED 10-20-04 (EMAIL)	RY	11-09-04
3			
4			
5			

PROJECT MANAGER: DH
ENGR. of RECORD: LG
REG. NO. 6600
SRVYR. of RECORD:
REG. NO.

BHP NAVAJO COAL CO.
NAVAJO MINE
PO BOX 1717, FRUITLAND, NEW MEXICO, 87416

ACCOUNT:
DATE: AUG. 02, 2004
DESIGNED BY: RY
DRAWN BY: RY
CHECKED BY: LG
APPROVED BY: LG

PLAN AND PROFILE

EXHIBIT 11-062A HOSTEEN ROAD DESIGN

DRAWING

SHEET 2 OF 3

PATH: J:\DOM_SUBMITTAL\PROJECTS\11-062 HOSTEEN ROAD\Hosteen Road Dgn.dgn