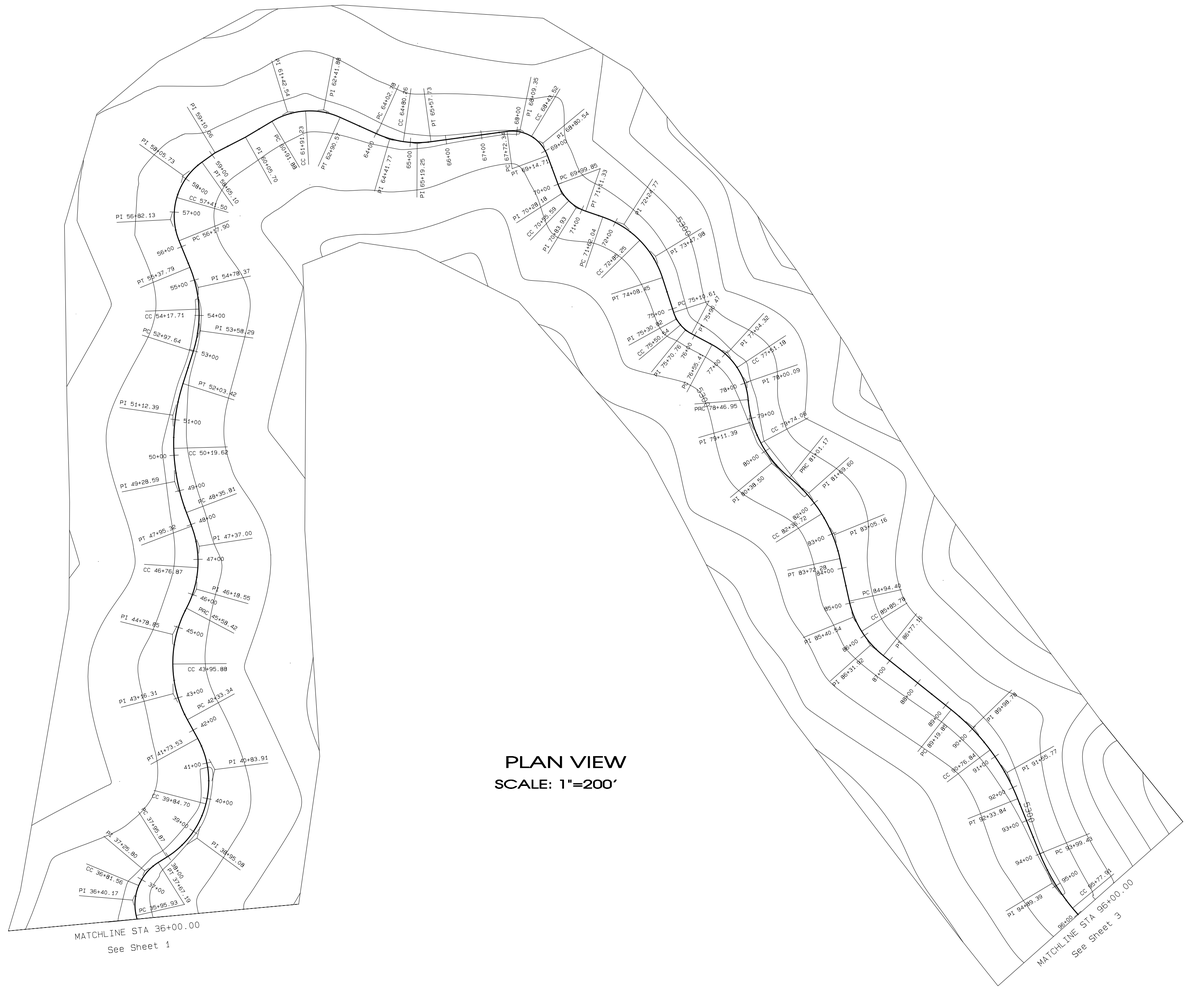

PLAN VIEW
SCALE: 1"=200'

NOTES :

1. FOR LOCATION OF ALIGNMENT SEE EXHIBIT 11-76.

CERTIFICATION STATEMENT

I, Leonard Raymond, hereby certify that this drawing was reviewed by me and that the information shown is accurate and complete to the best of my knowledge.

LEONARD RAYMOND NEW MEXICO 6600 REGISTERED PROFESSIONAL ENGINEER

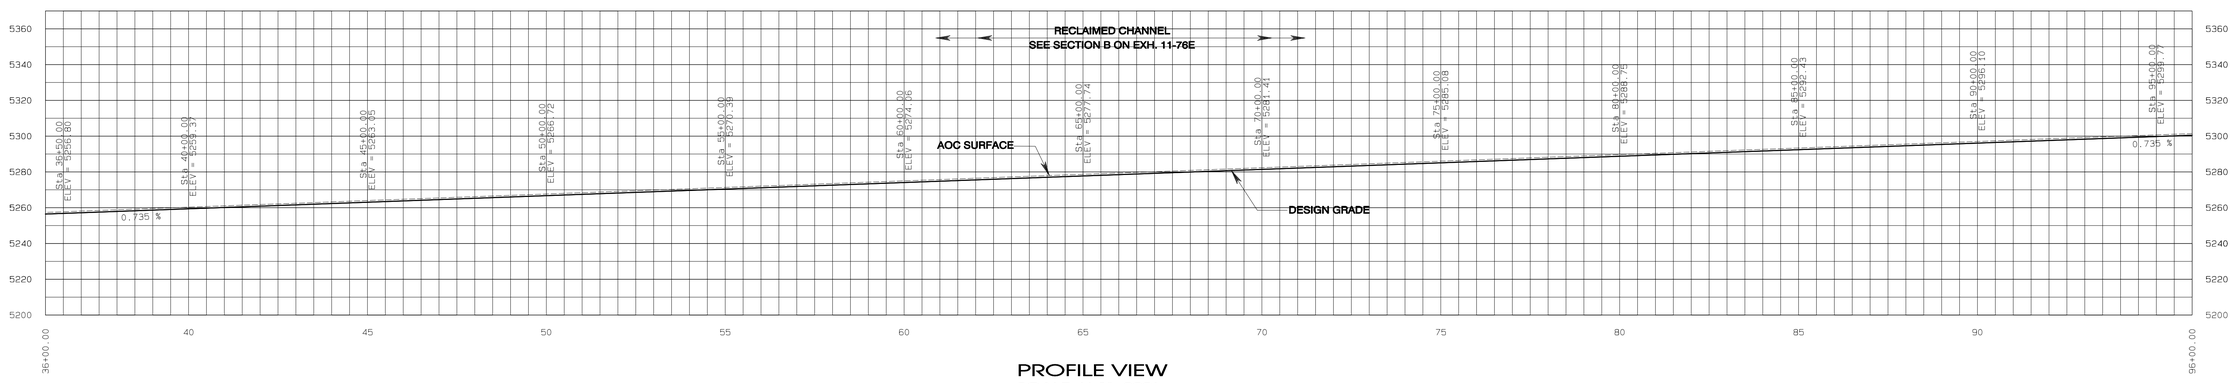

PROFILE VIEW
SCALE: H-1"=200'
V-1"=40'

REVISION	DATE
1 Submitted to GSM for Review	Oct. 21,1999
2 Submitted to OSM for Review	June 8,2005
3	
4	
5	

PROJECT MANAGER: Derek J. Rawson
ENGR. of RECORD: Leonard Raymond REG. NO: 6600
SRVYR of RECORD: Will Benally REG. NO: 11952

BHP BILLITON NAVAJO COAL CO.
NAVAJO MINE
PO BOX 1717,FRUITLAND,NEW MEXICO,87416 PHONE 505-598-5861/FAX 505-598-3361

ACCOUNT: PERMITTING
DATE: MARCH 28 2005
DESIGNED BY: LRaymond
DRAWN BY: R.Powers
CHECKED BY: LRaymond
APPROVED BY:

PLAN & PROFILE

EXHIBIT 11-76A
SHEET 2 OF 4
AREA-II RECLAIMED CHANNNEL
CHINDE BRANCH-1

DRAWING
PLAN-2

SHEET 2 OF 4

G:\Departments\GSM_SUBMITTAL\PROJ\11_1_PAP EXHIBIT\11-076-A2 RECLAIMED CHAN\A2 FSC-2005\05-Exh 11-76a.prp
PJ=GSTDrive Sep 06 12:38:35 2005