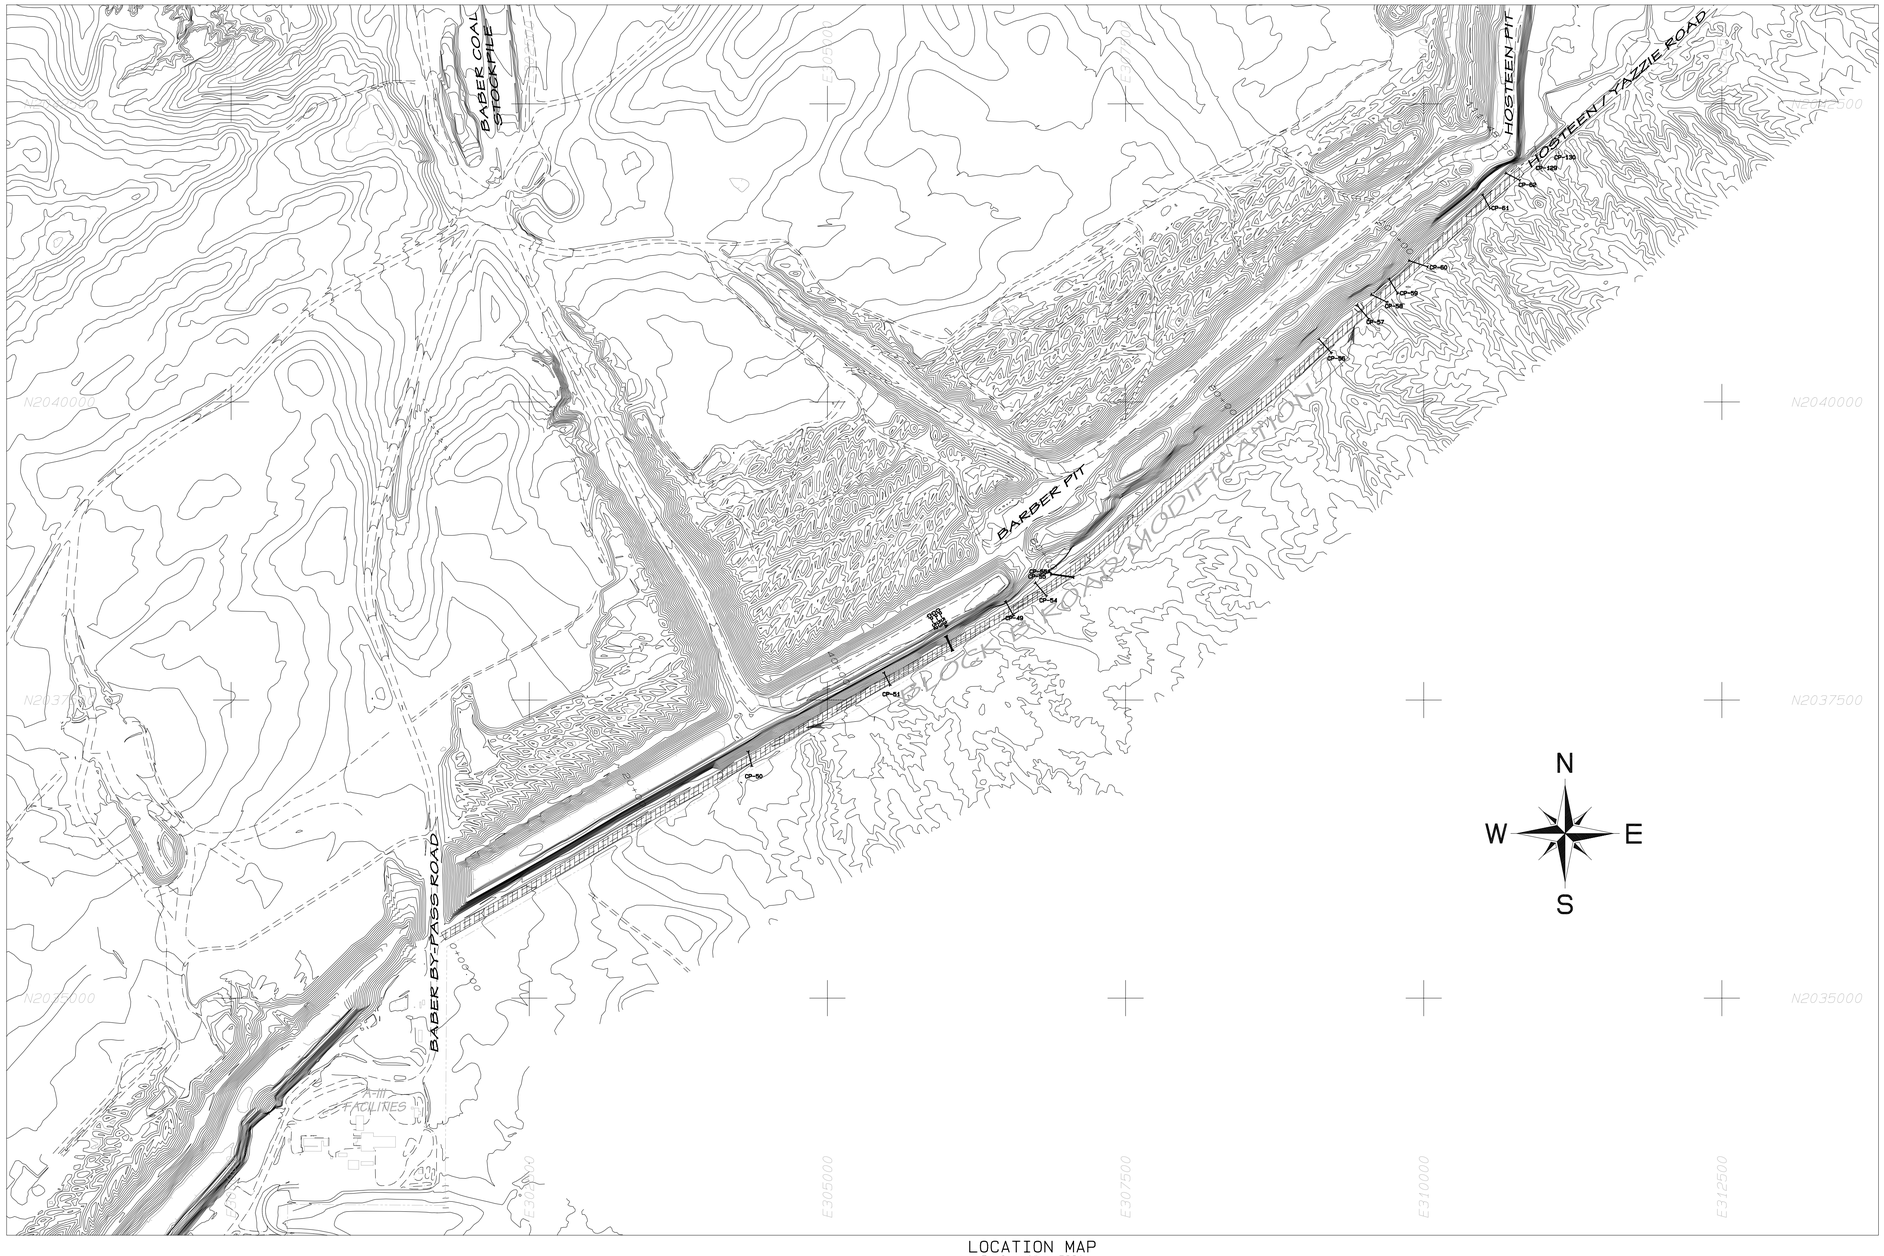

LOCATION MAP
SCALE: 1" = 800'

LEGEND

- ROAD
- WATERSHED
- BUILDING
- FENCE
- IRRIGATION LINE
- CULVERT
- DAM
- DRAINAGE
- RAILROAD
- TREES
- POWERLINE
- ×5338.5 SPOT ELEVATION
- 5300 INDEX CONTOUR
- 5298 INTERMEDIATE CONTOUR
- 218 5422.45
- L-30 LEASE CORNER
- PERMIT/LEASE BOUNDARY

NOTES

1. For hydrology and design information refer to Appendix 11-V in the approved PAP.
2. The watershed areas for culverts are shown on Exhibit 11-12D

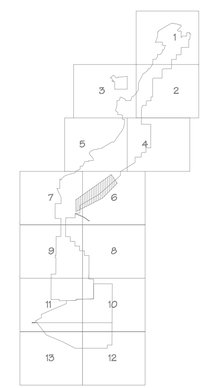

SCALE AS NOTED

CERTIFICATION STATEMENT

I, Leonard Raymond, hereby certify that this drawing was reviewed by me and that the information shown is complete and accurate to the best of my knowledge.

LEONARD RAYMOND
NEW MEXICO
6600
REGISTERED PROFESSIONAL ENGINEER

REV NO.	DESCRIPTION	REV BY	DATE
1	SUBMITTED TO OSM FOR APPROVAL	TH	03-08-06
2			
3			
4			
5			

PROJECT MANAGER: DR
ENGR. of RECORD: LR
REG. NO: 6600
SRVYR of RECORD:
REG. NO:

BHP NAVAJO COAL CO.
NAVAJO MINE
PO BOX 1717, FRUITLAND, NEW MEXICO, 87416

ACCOUNT:
DATE: 3-08-06
DESIGNED BY: RT
DRAWN BY: RT
CHECKED BY: LR
APPROVED BY: LR

LOCATION MAP

EXHIBIT 11-63
BLOCK "B" ROAD MODIFICATION DESIGN

DRAWING

SHEET 1 OF 3

PATH: G:\Departments\NAV\OSM_Submittal_PRO\Ch_21_PAP Exhibit\11-63 Block B Road Modification\Block B Road Modification Design.prt