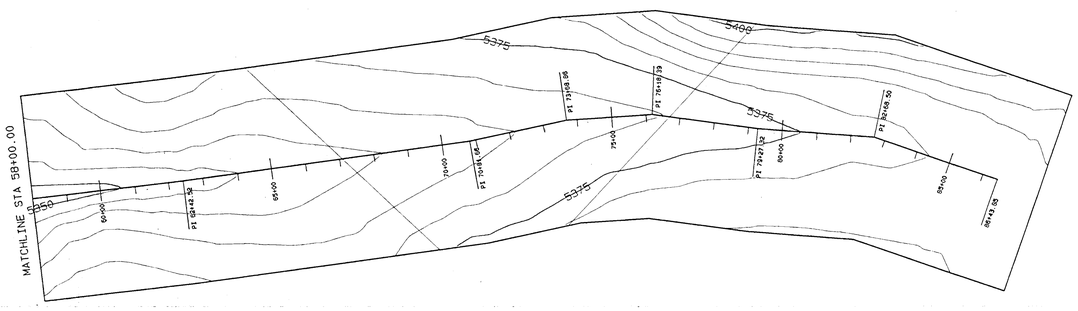

PLAN VIEW

Horz. Scale: 1" = 200'

NOTES :

1. FOR LOCATION OF ALIGNMENT SEE EXHIBIT 11-76.

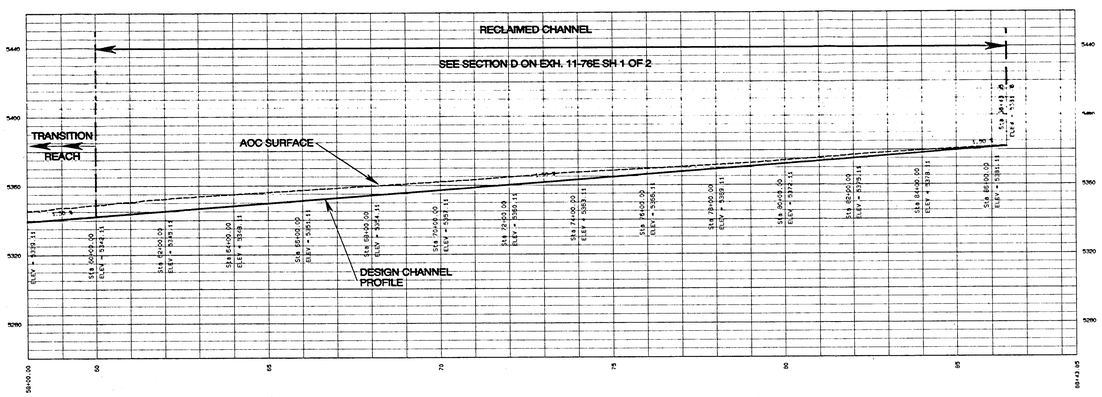

PROFILE VIEW

Vert. Scale: 1" = 40'

CERTIFICATION STATEMENT

I, Leonard Raymond, hereby certify that this drawing was reviewed by me and that the information shown is accurate and complete to the best of my knowledge.

LEONARD RAYMOND NEW MEXICO 6600 REGISTERED PROFESSIONAL ENGINEER

10-25-99

APPROVED MAR 30 2001

REVISION	DATE
1 Submitted to OSM for Approval	Oct. 21, 99
2	
3	
4	
5	

PROJECT MANAGER: Chris Nelson
ENGR. of RECORD: Leonard Raymond
REG. NO. 6600
SRVYR of RECORD:
REG. NO.

BHP-NAVAJO COAL CO.
NAVAJO MINE
PO BOX 1717, FRUITLAND, NEW MEXICO, 87416

ACCOUNT: PERMITTING-NMSA
DATE: SEPTEMBER 31, 1999
DESIGNED BY: RAYMOND/FLAYMOND
DRAWN BY: PORTER
CHECKED BY: LEONARD RAYMOND
APPROVED BY: LEONARD RAYMOND

Project Base: United Fermanent Division Grange Path: D:\JOB\2 ACC\AB-AOC-POST-MINING WESTERN BRANCH-19.DWG Plot time: Mon Oct 18 15:51:49 1999

PLAN & PROFILE

EXHIBIT 11-76B
SHEET 2 OF 2
AREA-II RECLAIMED CHANNEL
HOSTEEN BRANCH 1

DRAWING PP-2

SHEET 2 OF 6