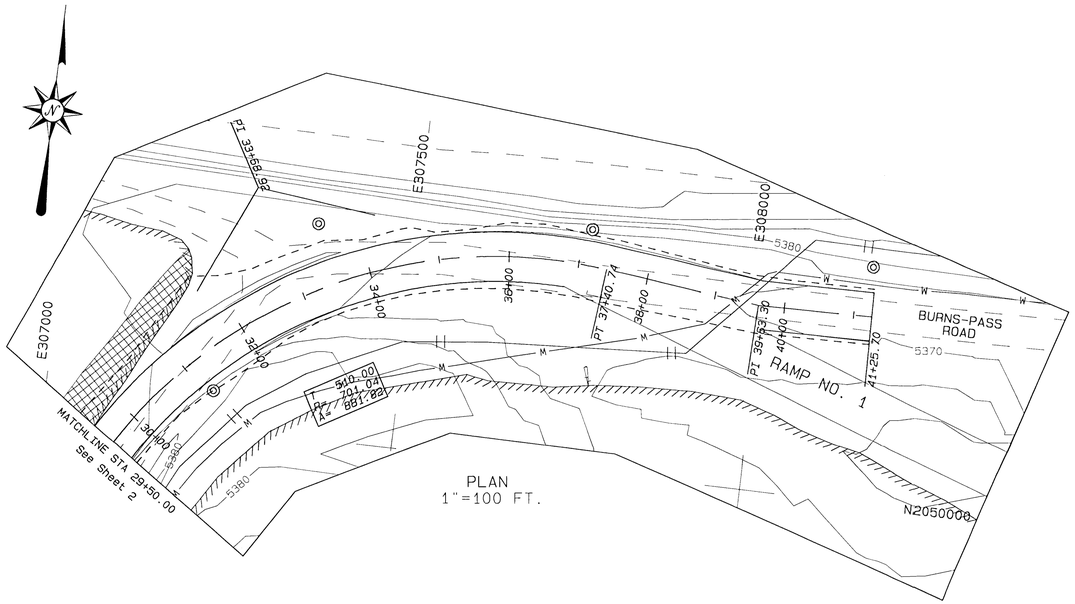

PLAN
1"=100 FT.

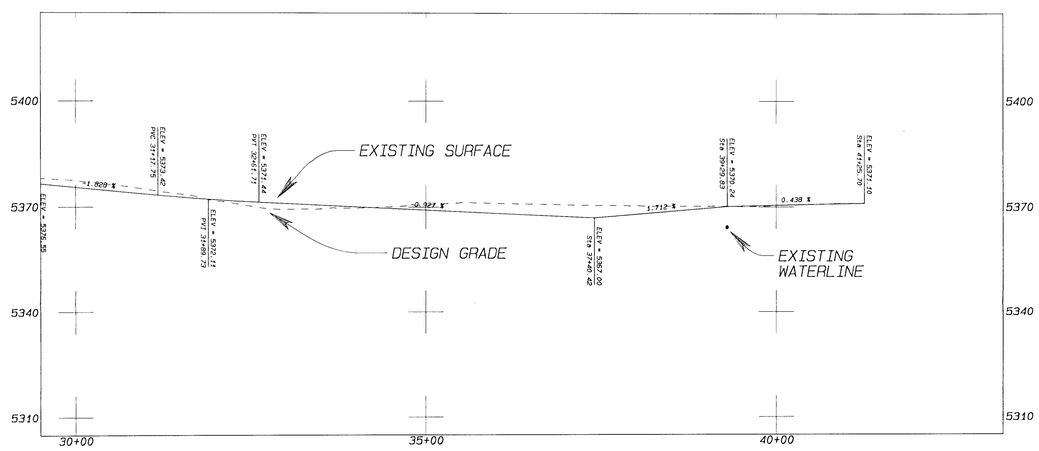

CENTERLINE ROAD PROFILE
HORZONTAL-1"=100 FT.
VERTICAL-1"=20 FT.

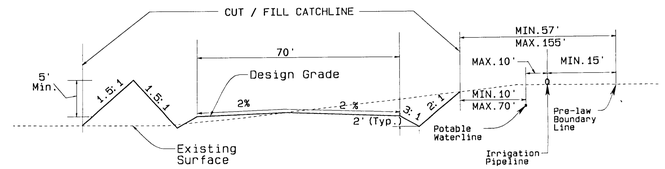

TYPICAL CUT AND FILL SECTION
FROM STA. 0+00 TO 29+50 AND
STA 37+40.74 TO 41+25.70.

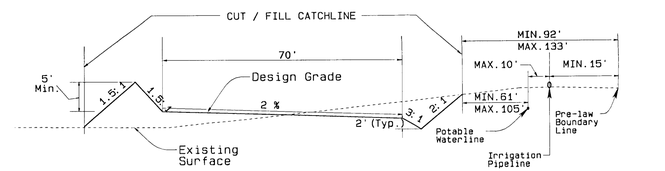

TYPICAL SUPERELEVATED SECTION
FROM STA. 29+50 TO 37+40.74

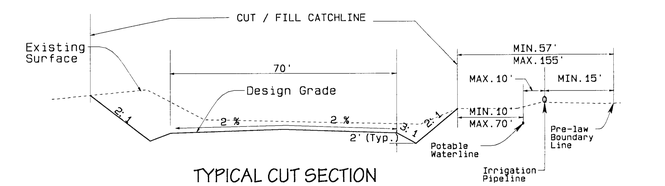

TYPICAL CUT SECTION
FROM STA. 0+00 TO 29+50 AND
STA 37+40.74 TO 41+25.70.

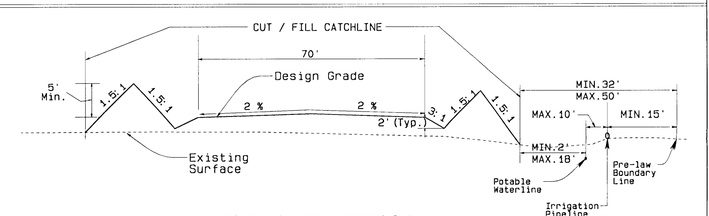

TYPICAL FILL SECTION
FROM STA. 0+00 TO 29+50 AND
STA 37+40.74 TO 41+25.70.

ABOVE SECTIONS
N.T.S.

LEGEND

- ROAD
- WATERSHED
- BUILDING
- FENCE
- IRRIGATION LINE
- CULVERT
- DAM
- DRAINAGE
- RAILROAD
- TREES
- POWERLINE
- ×5338.5 SPOT ELEVATION
- 5300 INDEX CONTOUR
- 5298 INTERMEDIATE CONTOUR
- 218 5422.45
- L-30 LEASE CORNER
- PERMIT/LEASE BOUNDARY
- W POTABLE WATERLINE
- JURISDICTIONAL BOUNDARY
- CUT / FILL CATCHLINE
- PROPOSED JURISDICTIONAL BOUNDARY CHANGE. PRELAW TO PERMANENT

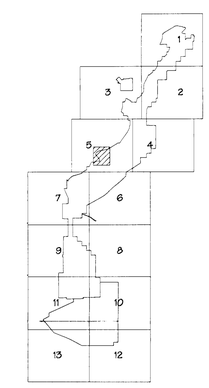

SCALE AS NOTED

CERTIFICATION STATEMENT

I, Leonard Raymond, hereby certify that this drawing was reviewed by me and that the information shown is complete and accurate to the best of my knowledge.

LEONARD RAYMOND NEW MEXICO 6600 REGISTERED PROFESSIONAL ENGINEER

11-15-04

DEC 2004 APPROVED

NO.	DESCRIPTION	BY	DATE
1	SUBMITTED TO FDM FOR APPROVAL	RFT	8-02-04
2	REVISED PER FDM COMMENTS DATED 10-27-04 (E-MAIL)	RFT	11-09-04
4			
5			

PROJECT MANAGER: DA
ENGR. of RECORD: LR
REG. NO. 6600
SRVYR of RECORD:
REG. NO.

BHP NAVAJO COAL CO.
NAVAJO MINE
PO BOX 1717, FRUITLAND, NEW MEXICO, 87416

ACCOUNT:
DATE: AUG. 02, 2004
DESIGNED BY: RFT
DRAWN BY: RFT
CHECKED BY: LR
APPROVED BY: LR

PLAN, PROFILE AND SECTIONS

EXHIBIT 11-062B
HOSTEEN ROAD DESIGN

DRAWING

SHEET 3 OF 3

PATH: J:\CDR_SUBMITTALS\PROJECTS\11-062 HOSTEEN ROAD\Hosteen Road Dgn.dgn

20-2-02