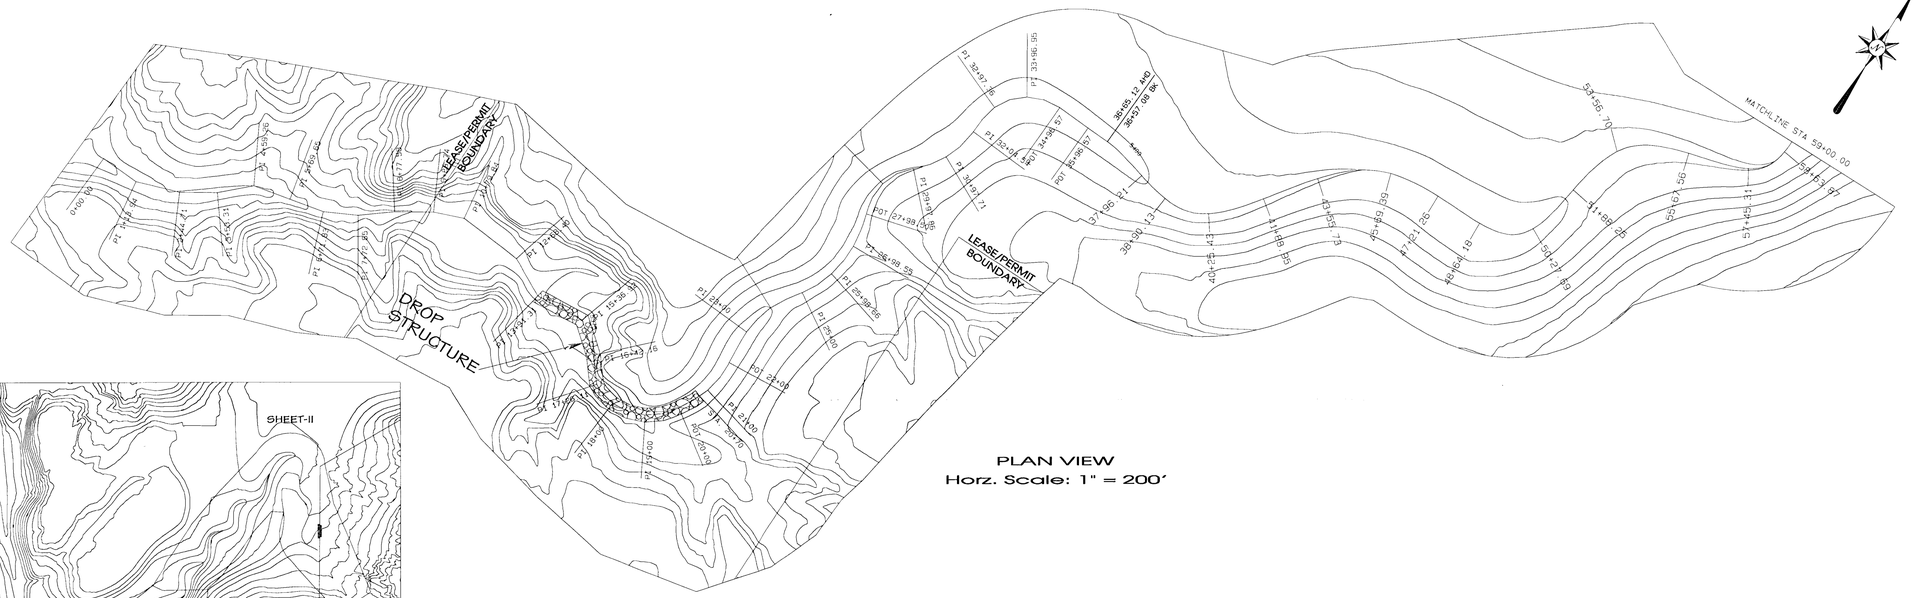

PLAN VIEW
Horz. Scale: 1" = 200'

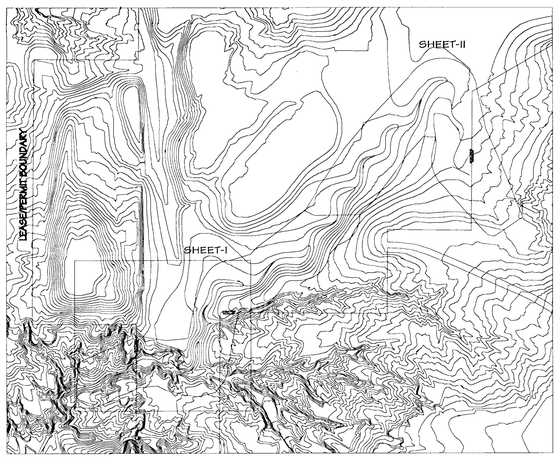

LOCATION VIEW

CERTIFICATION STATEMENT

I, Leonard Raymond, hereby certify that this drawing was reviewed by me and that the information shown is accurate and complete to the best of my knowledge.

LEONARD RAYMOND NEW MEXICO 8600 REGISTERED PROFESSIONAL ENGINEER

10-18-04

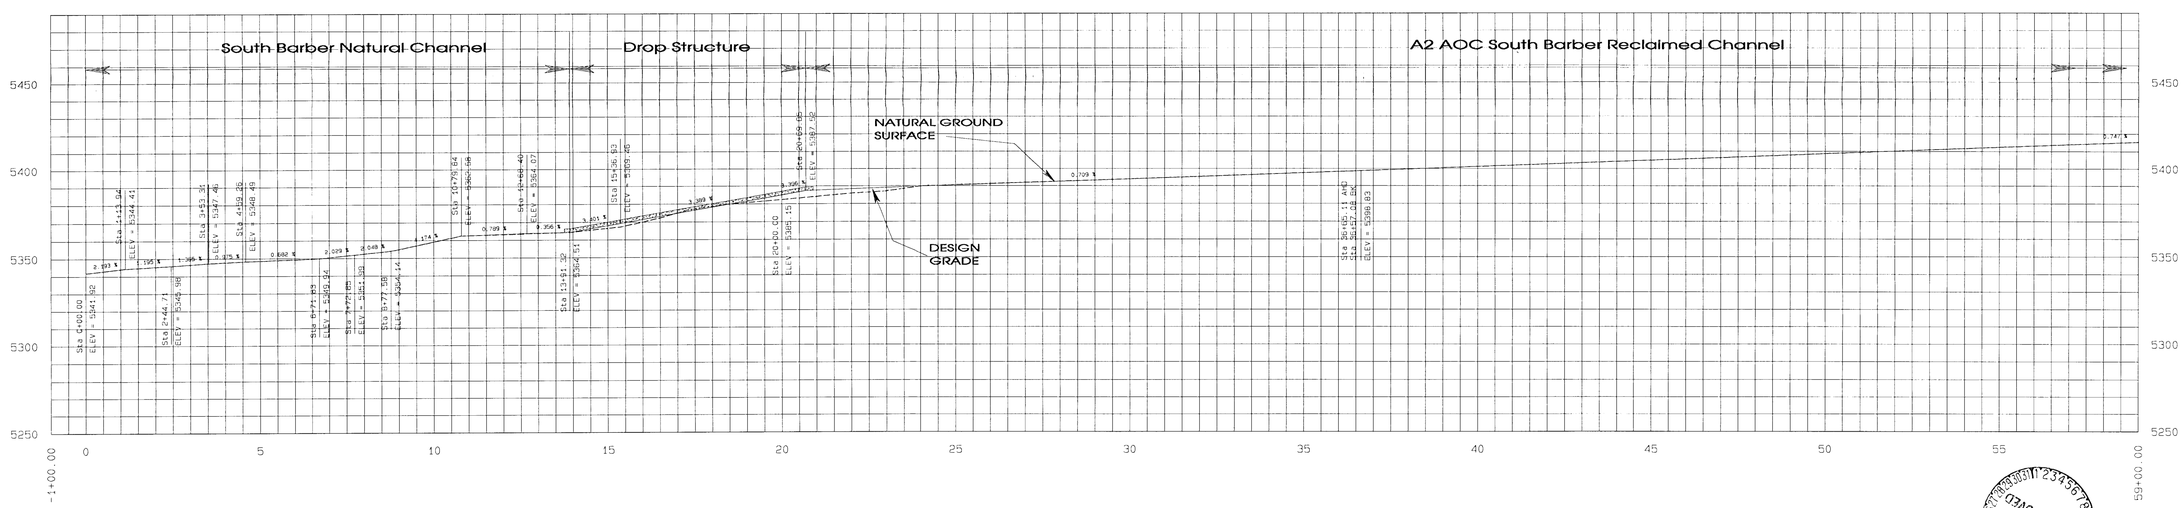

PROFILE VIEW
Vert. Scale: 1" = 50'

APPROVED

REVISION	DATE
1 SUBMITTED TO DOM FOR ADEQUACY	OCT. 21, '99
2 SUBMITTED TO DOM FOR REVIEW	OCT. 18, '04
3 SUBMITTED TO DOM FOR REVIEW	
4	

PROJECT MANAGER: JAMES MARTIN
ENGR. OF RECORD: LEONARD RAYMOND
REG. NO. 8600
SRVYR. OF RECORD: DONALD BAHNSON
REG. NO. 9000

BHP-NAVAJO COAL CO.
NAVAJO MINE
PO BOX 1717, FRUITLAND, NEW MEXICO. 87416

ACCOUNT: PERMITTING-N1654
DATE: SEPTEMBER 21, 1999
DRAWN BY: ANDY CHAMBERS
DRAWN BY: PLOTTER
CHECKED BY: LEONARD RAYMOND
APPROVED BY: LEONARD RAYMOND

PLAN & PROFILE

EXHIBIT 11-76C
SHEET 1 OF 2
AREA-II RECLAIMED CHANNEL
SOUTH BARBER CHANNEL

DRAWING
SHEET 6F 0

w:\Data\Navjmp\GM-11-OPERATION PERMIT\SV11-076-A2 RECLAIMED CHAN\A2 FSC-2004\DOM 11-76C.pro
PLOTSTAMP:Wed Oct 13 13:21:09 2004