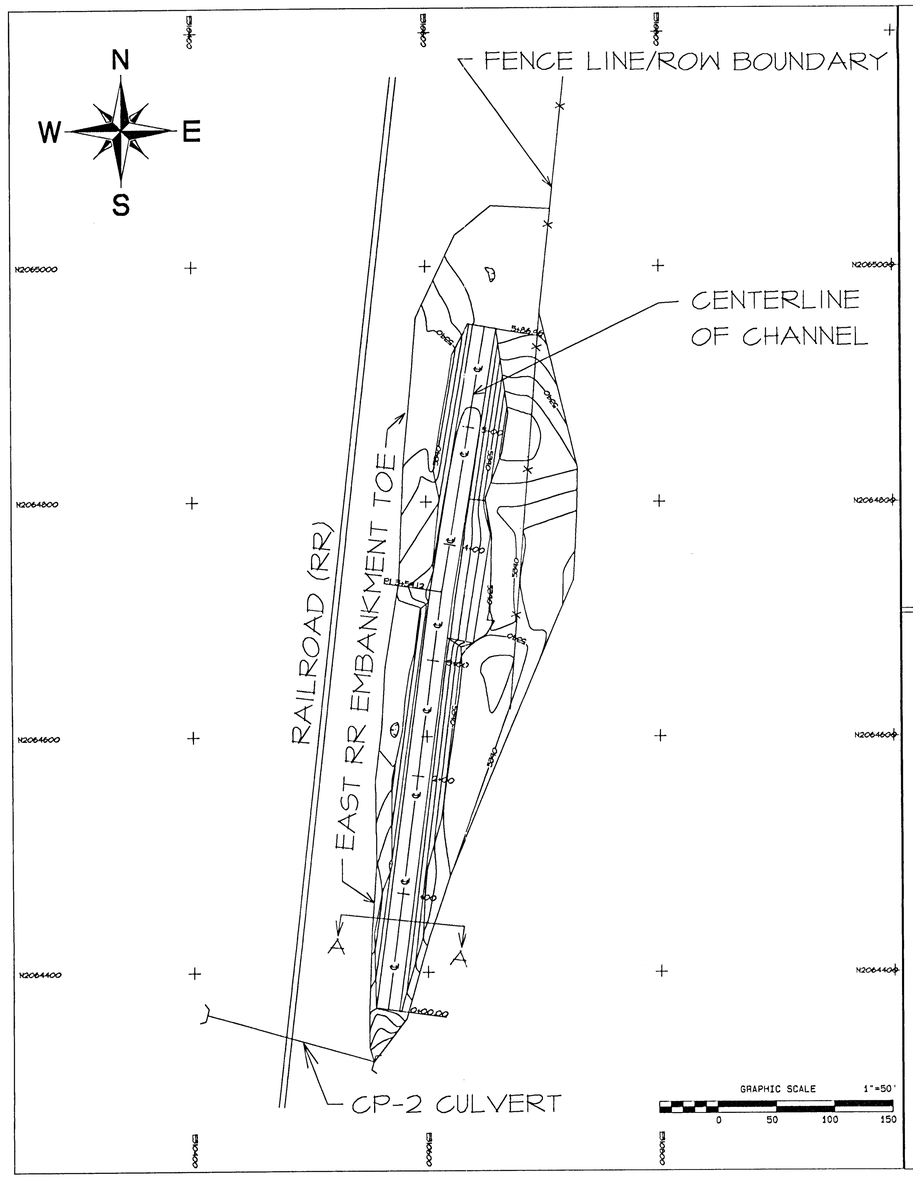

PLAN VIEW

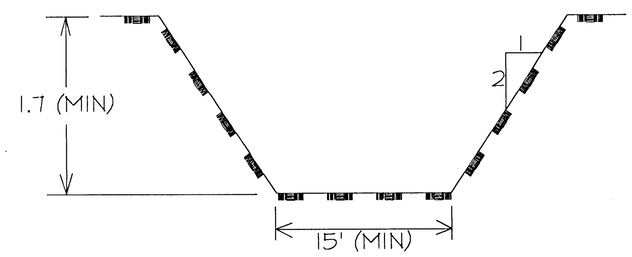

SECTION A-A

TYPICAL CHANNEL SECTION

DWG. NTS

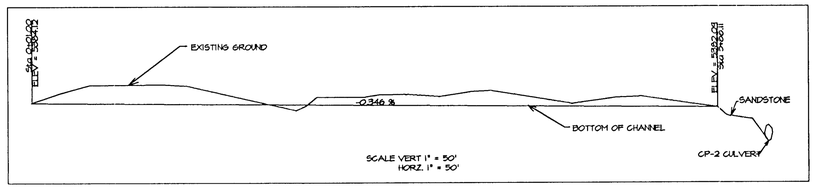

PROFILE

LEGEND

- RAILROAD
- CULVERT
- FENCE LINE
- CENTERLINE

JAN 1999 APPROVED

LEONARD RAYMONDE NEW MEXICO 6600 REGISTERED PROFESSIONAL ENGINEER

REV NO.	DATE	DRAFT. BY	REVISION DESCRIPTION	CHK	E.E.	P.E.	P.S.	CLIENT ENG.
A	1-8-99	E.T.	SUBMIT TO OSM FOR APPROVAL					

APPROVALS

EXHIBIT 11-65

BHP MINERALS INTERNATIONAL INC.

NAVAJO MINE

P.O. BOX 155 FRUITLAND, NEW MEXICO 87416

RAILROAD SIDE DITCH\CHANNEL AT CP-2 CULVERT

PREPARED BY E.T.	DRAWN BY E.T.	SCALE AS NOTED
APPROVED BY L.R.	DATE 08-07-95	DWG. LOC.
DWG. NO.	REF. DWG.	