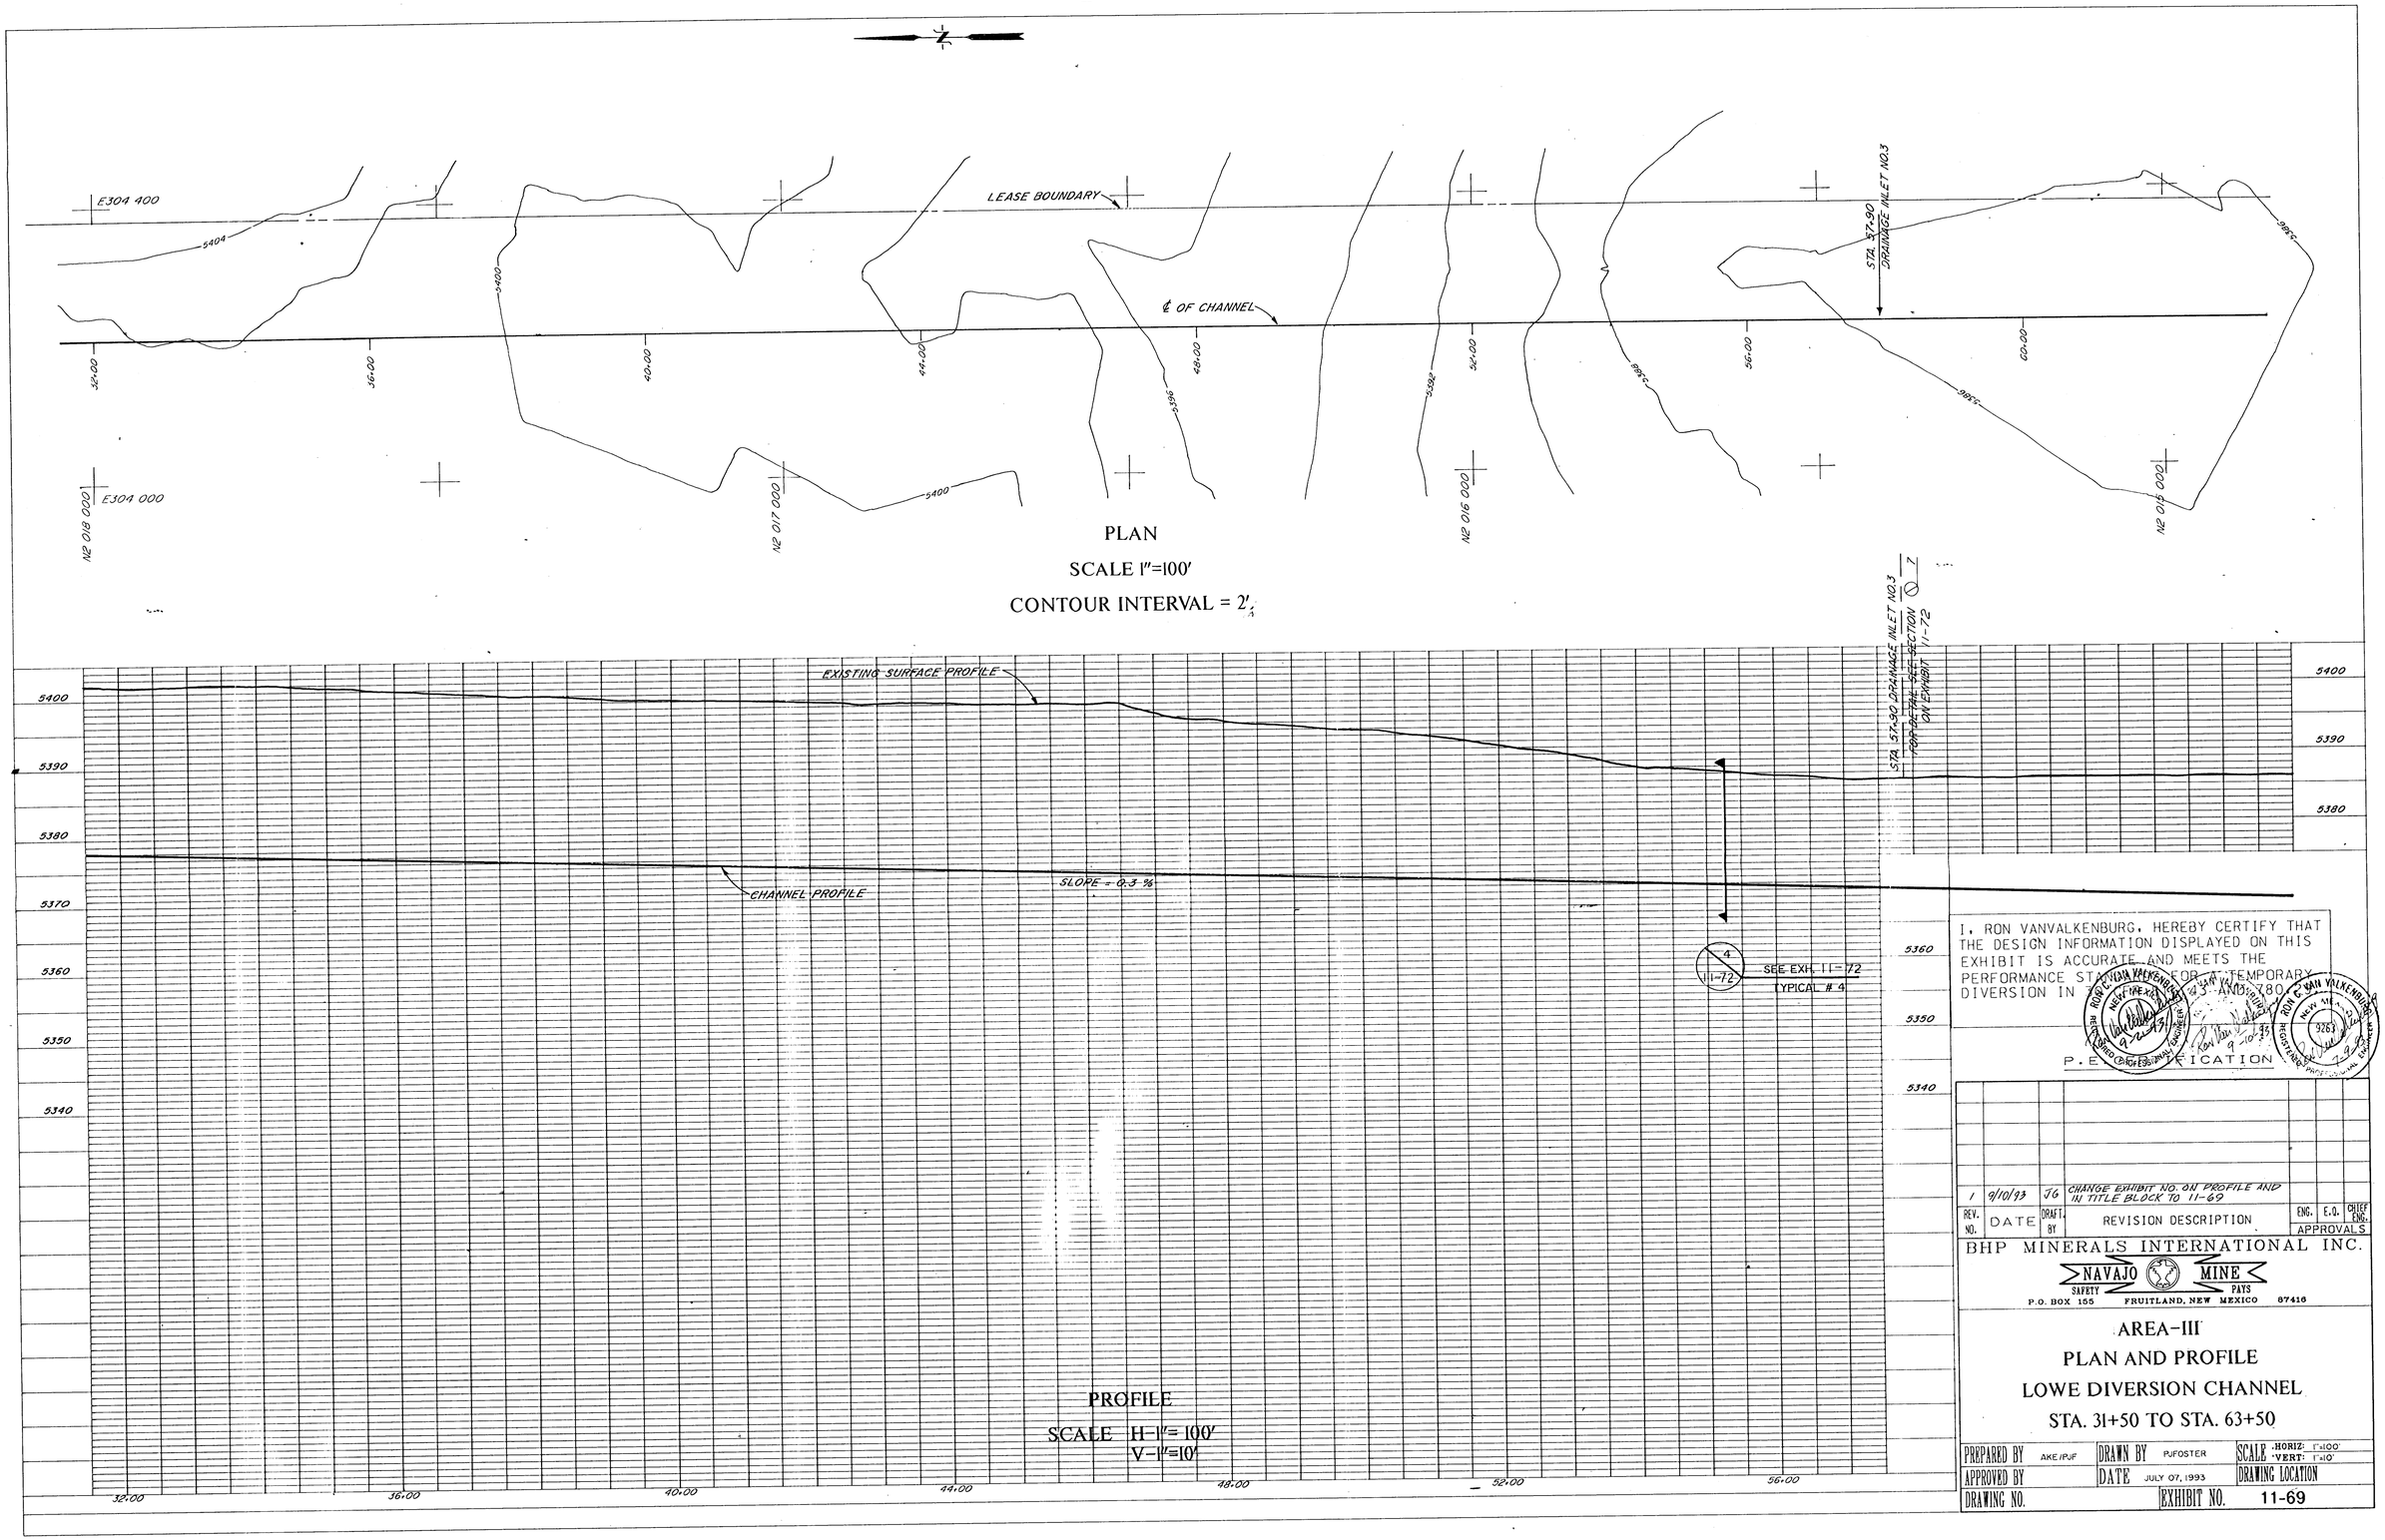

I, RON VANVALKENBURG, HEREBY CERTIFY THAT THE DESIGN INFORMATION DISPLAYED ON THIS EXHIBIT IS ACCURATE AND MEETS THE PERFORMANCE STANDARDS FOR A TEMPORARY DIVERSION IN T 23 N, R 18 W.

P.E. CERTIFICATION

REV. NO.	DATE	DRAFT. BY	REVISION DESCRIPTION	ENG.	E.O.	CHIEF ENG.
1	9/10/93	JG	CHANGE EXHIBIT NO. ON PROFILE AND IN TITLE BLOCK TO 11-69			

APPROVALS

BHP MINERALS INTERNATIONAL INC.

NAVAJO MINE

SAFETY PAYS

P.O. BOX 155 FRUITLAND, NEW MEXICO 87416

AREA-III

PLAN AND PROFILE

LOWE DIVERSION CHANNEL

STA. 31+50 TO STA. 63+50

PREPARED BY	AKE/PJF	DRAWN BY	PJFOSTER	SCALE	HORIZ: 1"=100' VERT: 1"=10'
APPROVED BY		DATE	JULY 07, 1993	DRAWING LOCATION	
DRAWING NO.		EXHIBIT NO.	11-69		