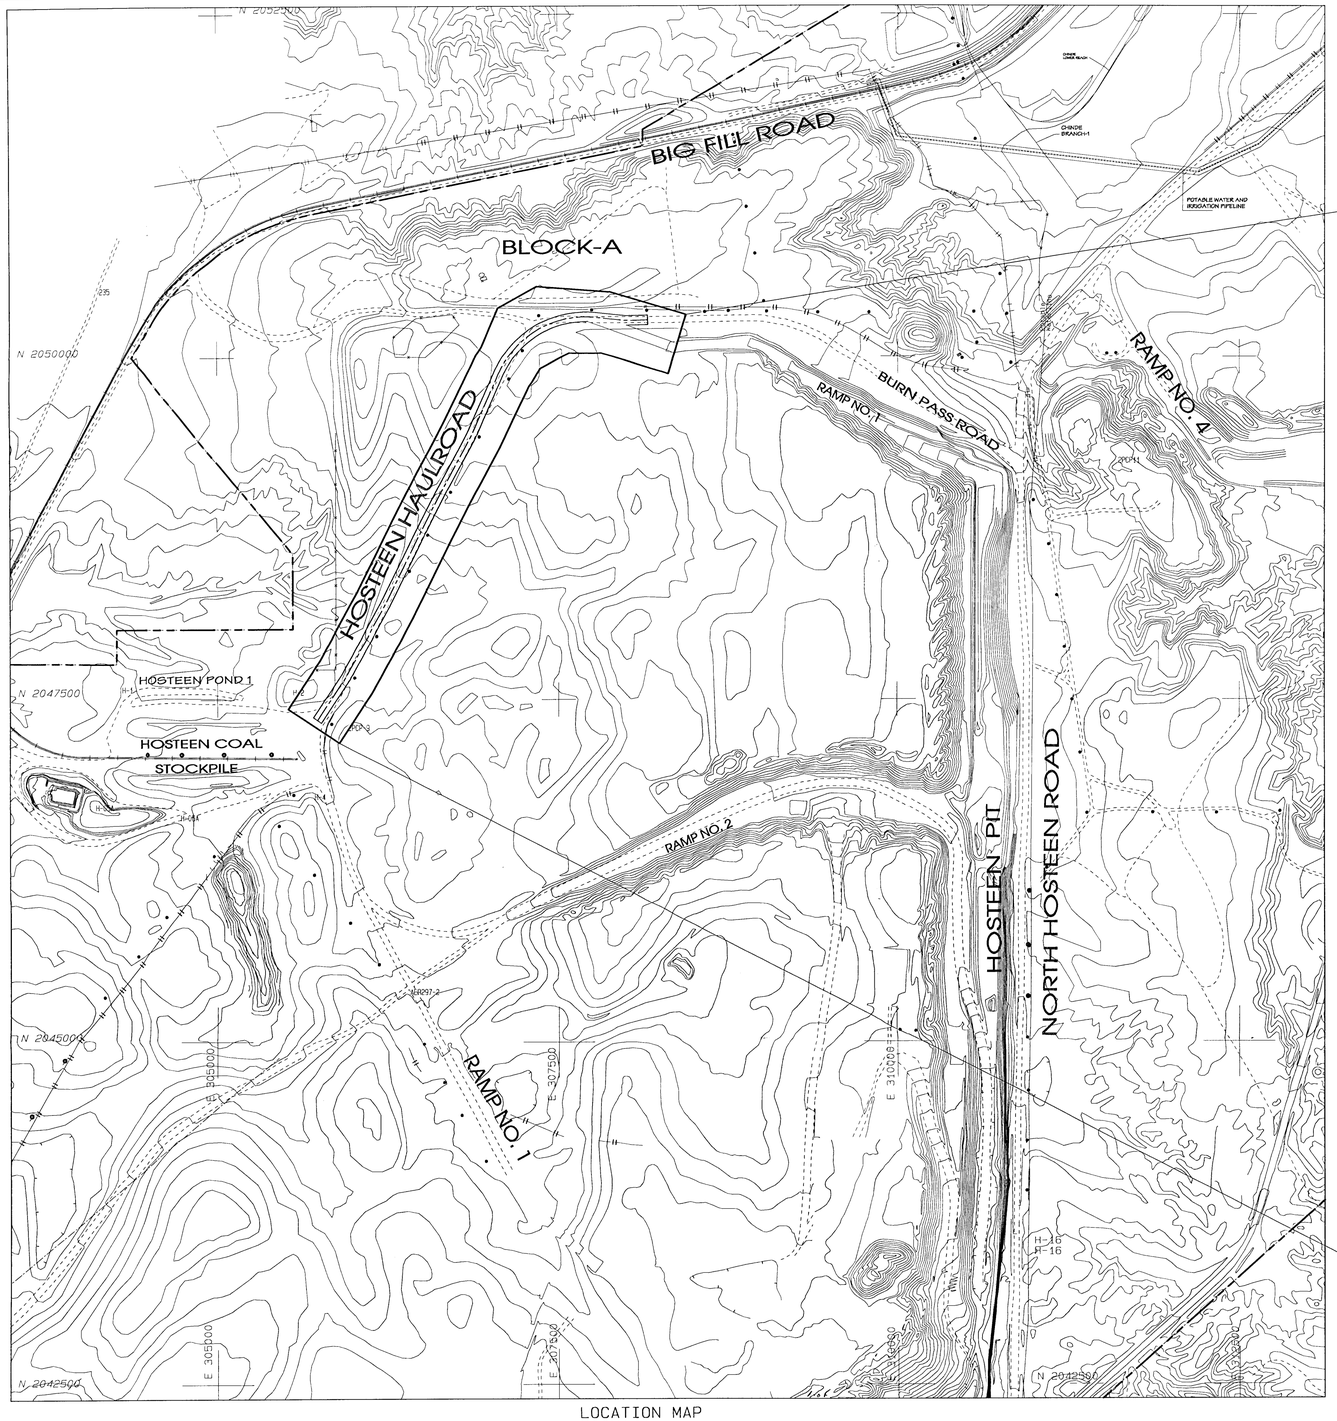

LOCATION MAP
1"=500 FT.

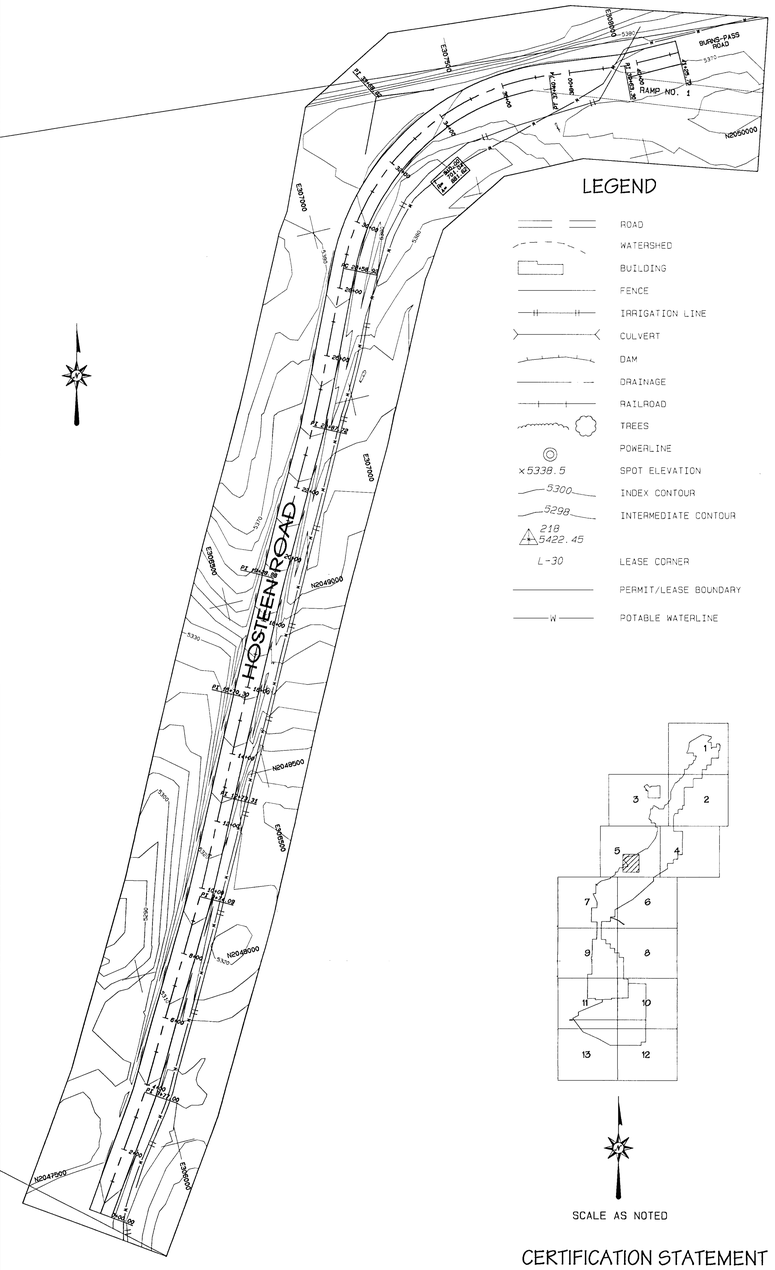

1"=200 FT.

LEGEND

- ROAD
- WATERSHED
- BUILDING
- FENCE
- IRRIGATION LINE
- CULVERT
- DAM
- DRAINAGE
- RAILROAD
- TREES
- POWERLINE
- ×5338.5 SPOT ELEVATION
- 5300 INDEX CONTOUR
- 5298 INTERMEDIATE CONTOUR
- 219 / 5422.45
- L-30 LEASE CORNER
- PERMIT/LEASE BOUNDARY
- —W— POTABLE WATERLINE

SCALE AS NOTED

CERTIFICATION STATEMENT

I, Leonard Raymond, hereby certify that this drawing was reviewed by me and that the information shown is complete and accurate to the best of my knowledge.

LEONARD RAYMOND NEW MEXICO 6600 REGISTERED PROFESSIONAL ENGINEER

11-15-04

APPROVED DEC 2004 MINING & MINERALS DIVISION

NO.	DESCRIPTION	BY	DATE
1	SUBMITTED TO DOM FOR APPROVAL	HY	01-02-04
2			
3			
4			
5			

PROJECT MANAGER: SG
ENGR. of RECORD: LR
REG. NO. 6600
SRVYR. of RECORD:
REG. NO.

BHP NAVAJO COAL CO.
NAVAJO MINE
PO BOX 1717, FRUITLAND, NEW MEXICO, 87416

ACCOUNT:
DATE: SEPT. 15, 2002
DESIGNED BY: HY
DRAWN BY:
CHECKED BY: LR
APPROVED BY: LR

LOCATION MAP

EXHIBIT 11-062 HOSTEEN ROAD DESIGN

DRAWING

SHEET 1 OF 3

PATH: C:\Map\Terrabase_2100\BBS\Hosteen Road Sgn.prt