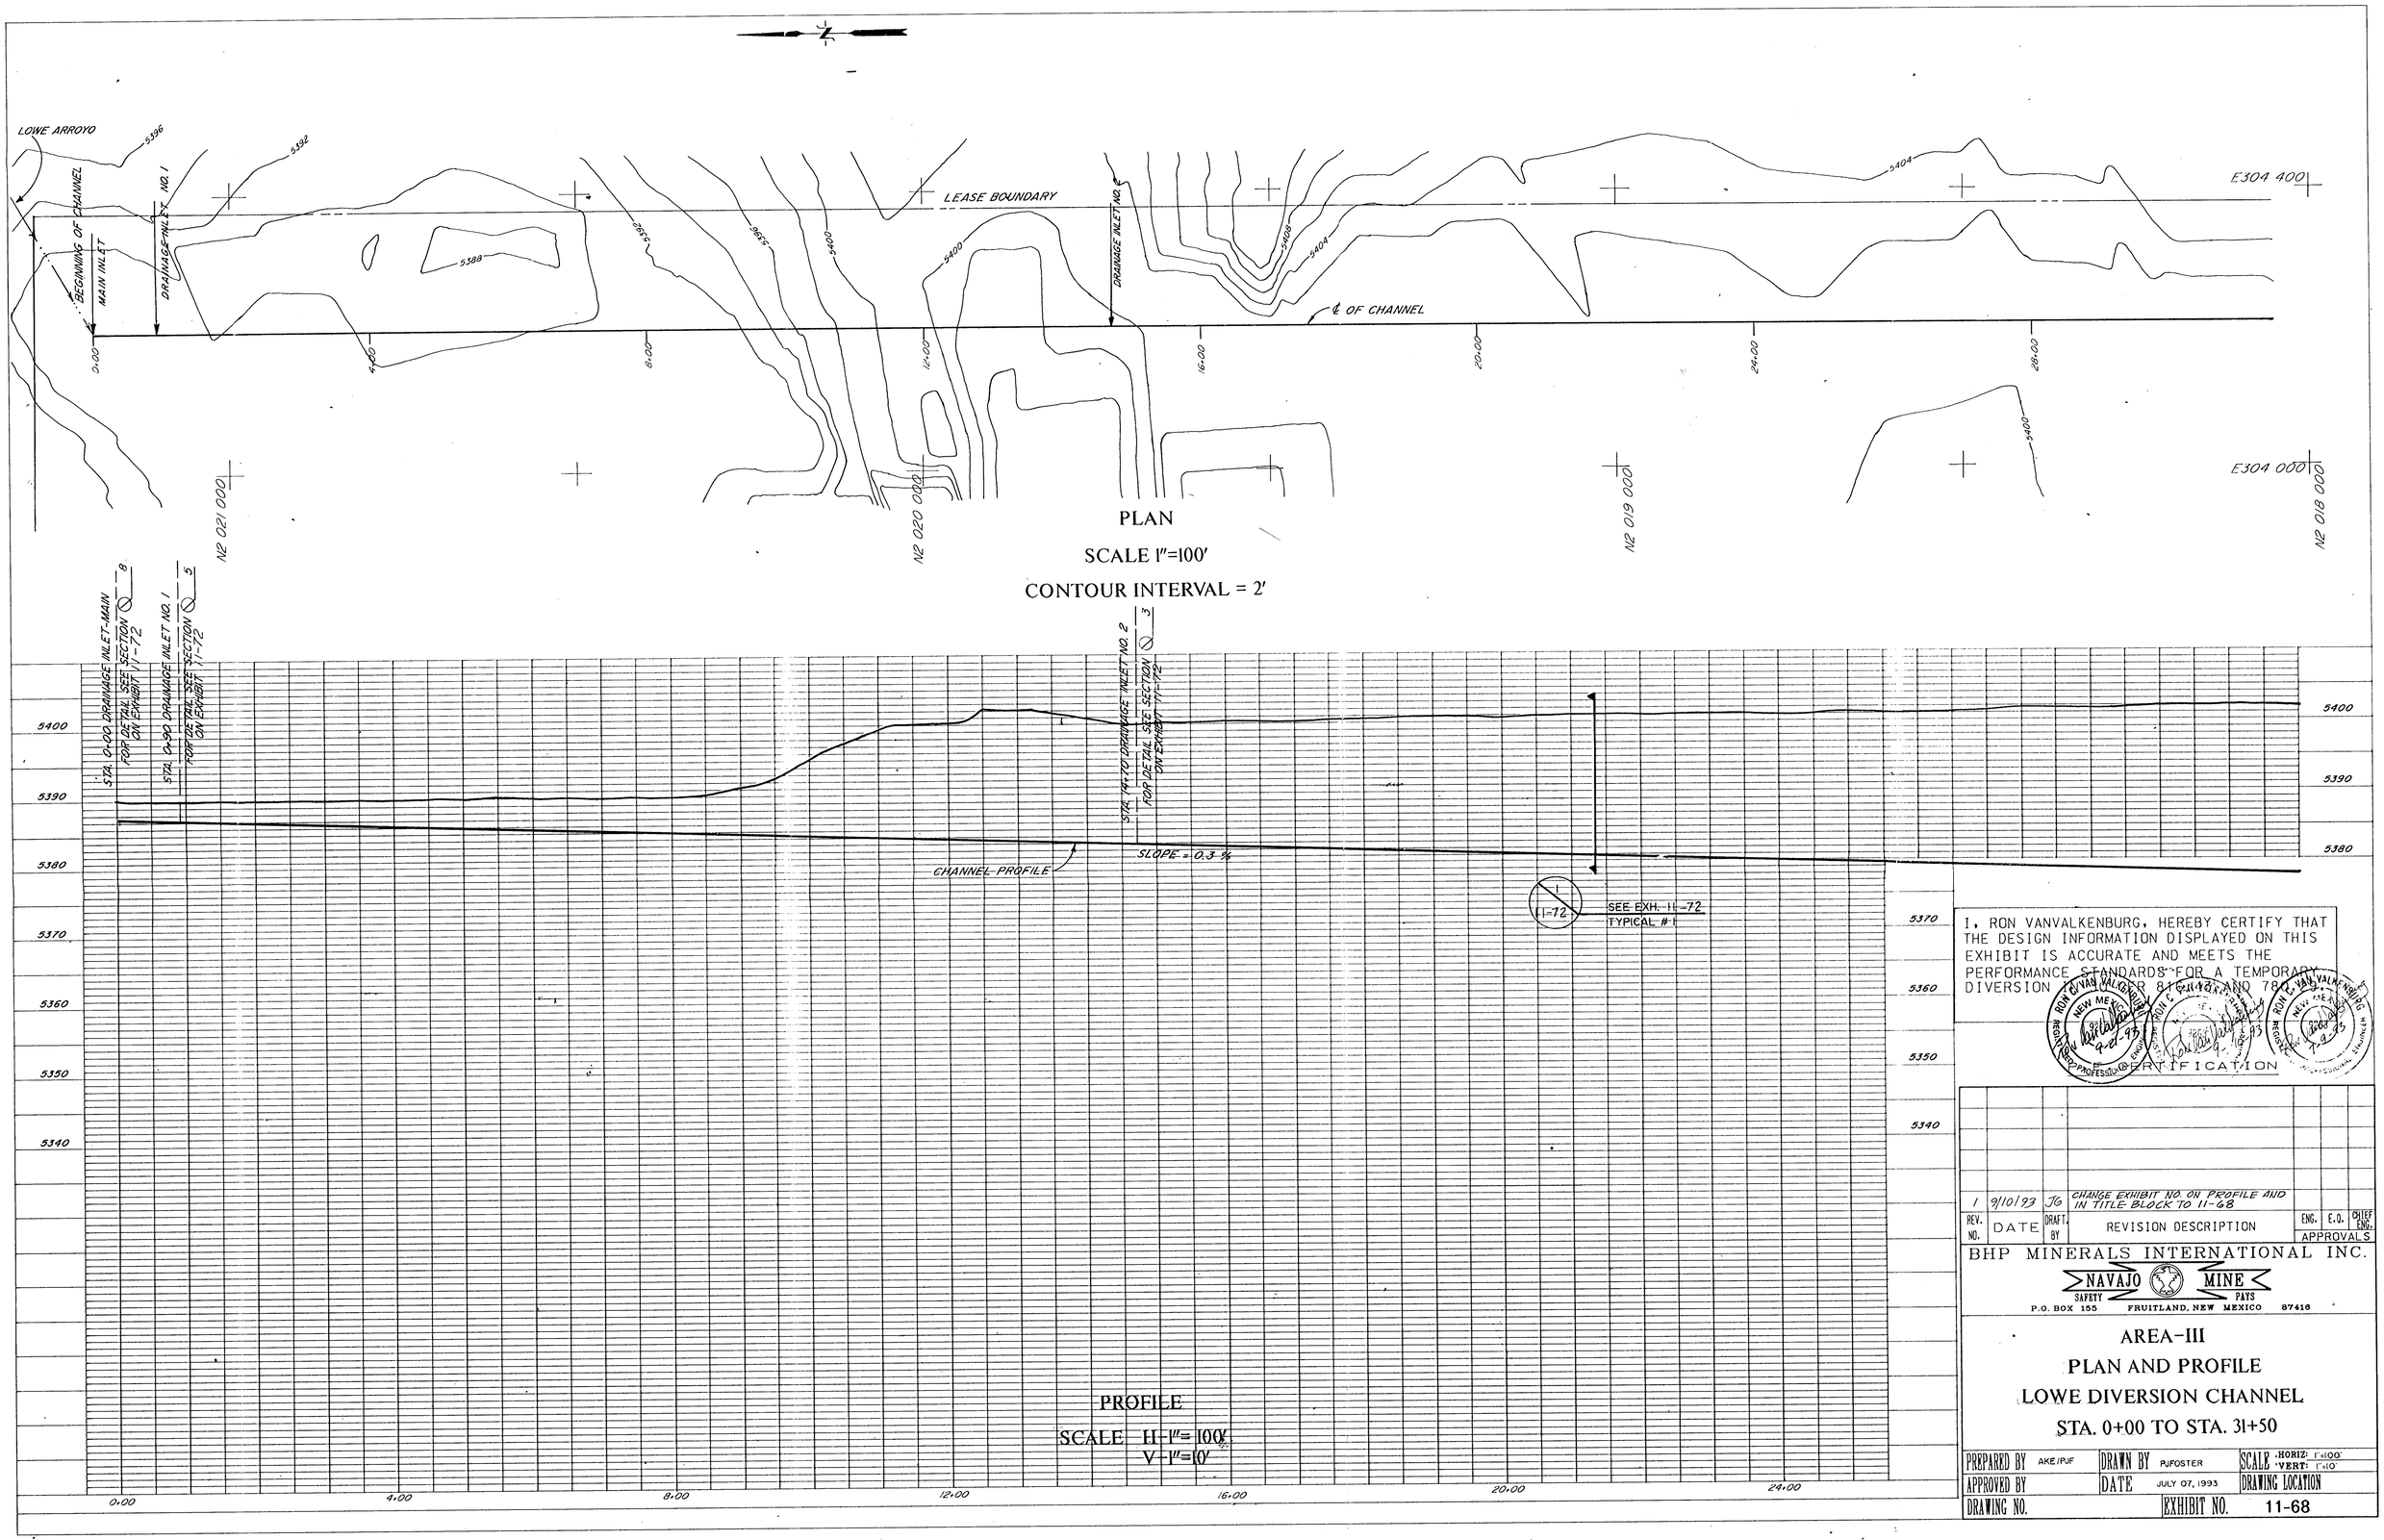

I, RON VANVALKENBURG, HEREBY CERTIFY THAT THE DESIGN INFORMATION DISPLAYED ON THIS EXHIBIT IS ACCURATE AND MEETS THE PERFORMANCE STANDARDS FOR A TEMPORARY DIVERSION CHANNEL FOR 81 [illegible] AND 78 [illegible]

CERTIFICATION

REV. NO.	DATE	DRAFT. BY	REVISION DESCRIPTION	ENG.	E.O.	CHIEF ENG.
1	9/10/93	JG	CHANGE EXHIBIT NO. ON PROFILE AND IN TITLE BLOCK TO 11-68			

APPROVALS

BHP MINERALS INTERNATIONAL INC.

NAVAJO MINE — SAFETY PAYS

P.O. BOX 155 FRUITLAND, NEW MEXICO 87416

AREA-III
PLAN AND PROFILE
LOWE DIVERSION CHANNEL
STA. 0+00 TO STA. 31+50

PREPARED BY AKE/PJF	DRAWN BY PJFOSTER	SCALE HORIZ: 1"=100' VERT: 1"=10'	
APPROVED BY	DATE JULY 07, 1993	DRAWING LOCATION	
DRAWING NO.	EXHIBIT NO. 11-68		