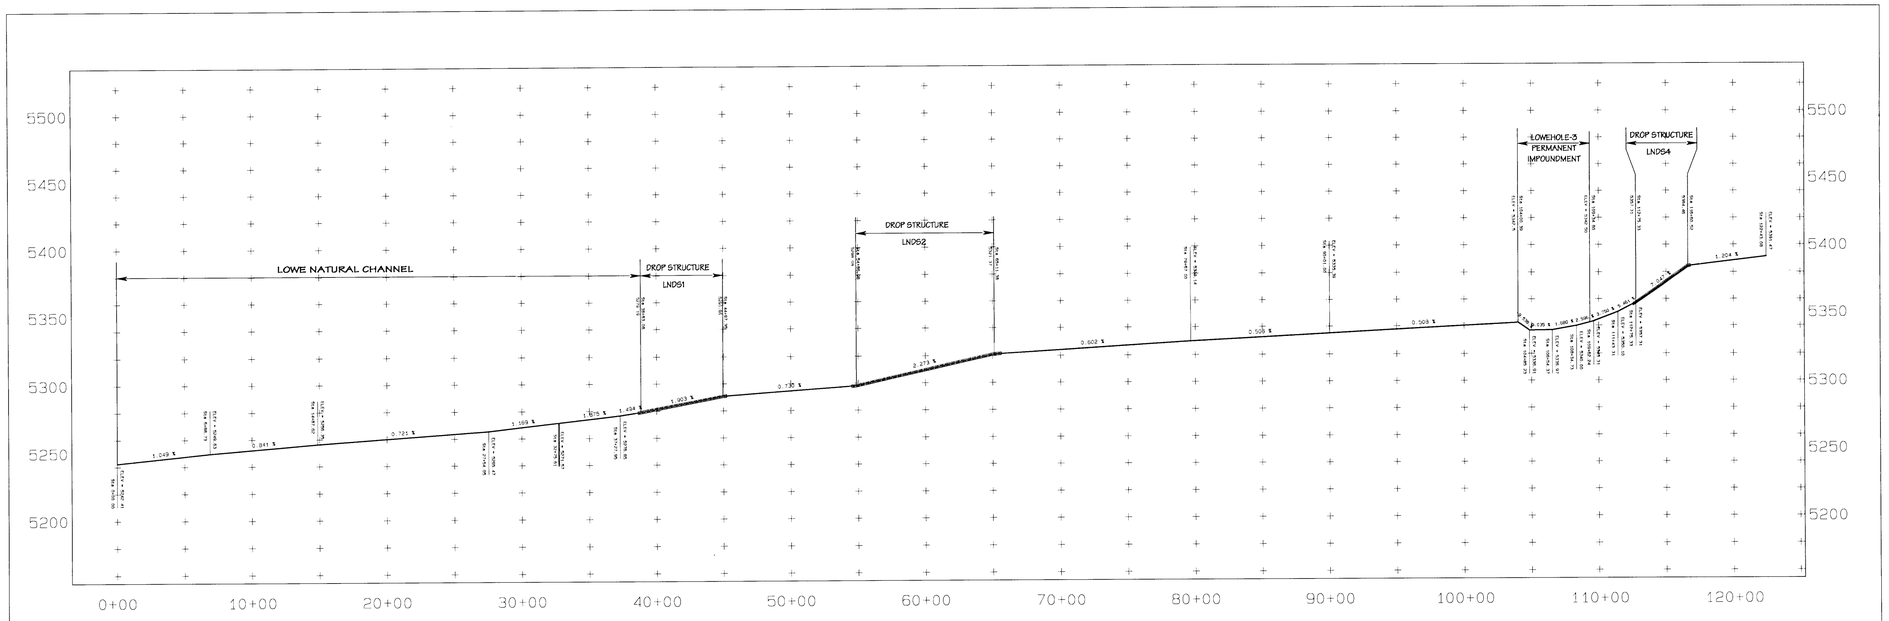

POST-MINING LOWE NORTH

SCALE : H=1"=500'
V=1"=50'

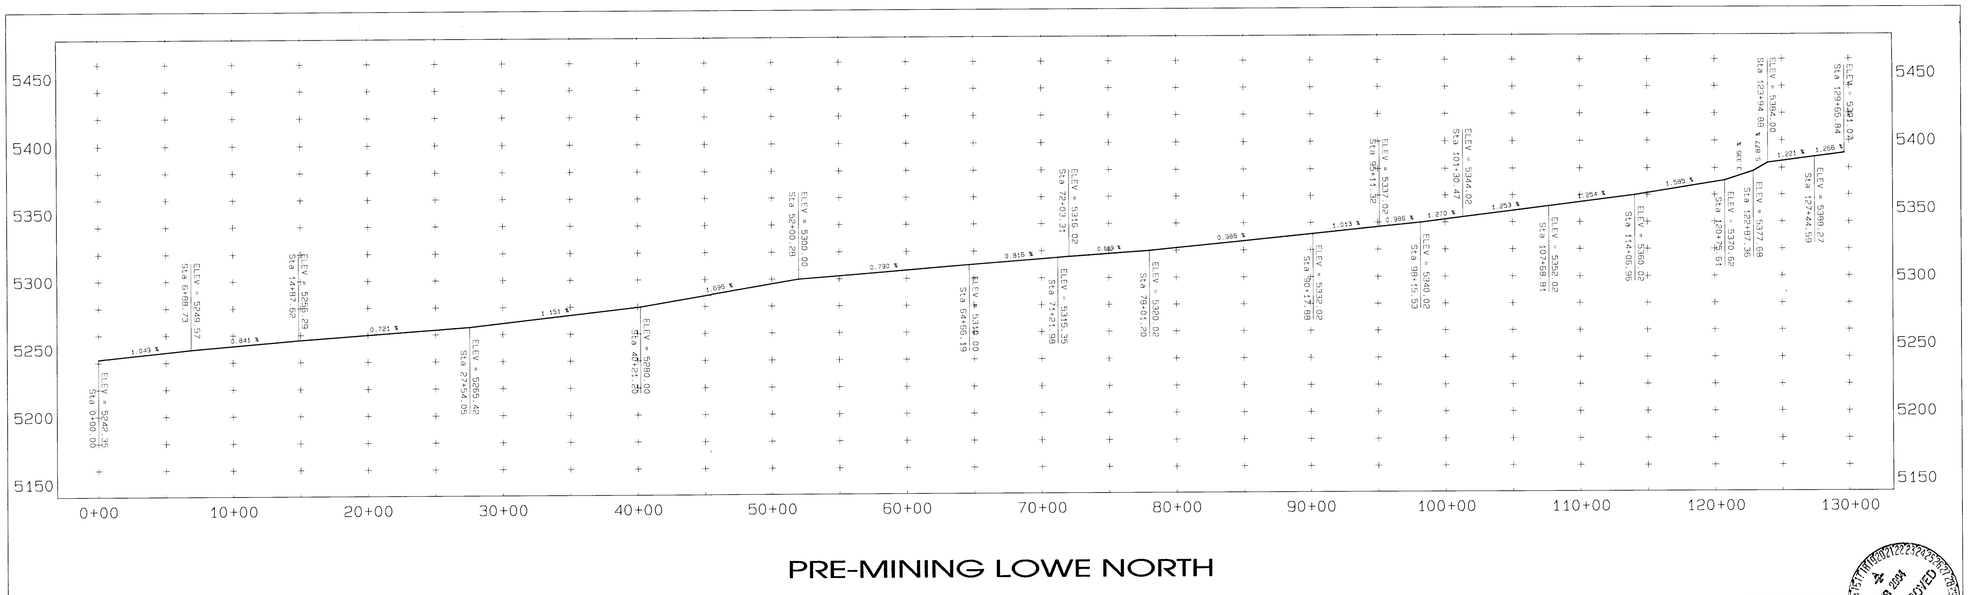

PRE-MINING LOWE NORTH

SCALE : H=1"=500'
V=1"=50'

LEGEND

- ROAD
- WATERSHED
- BUILDING
- FENCE
- IRRIGATION LINE
- CULVERT
- DAM
- DRAINAGE
- RAILROAD
- TREES
- POWERLINE
- ×5338.5 SPOT ELEVATION
- 5300 INDEX CONTOUR
- 5299 INTERMEDIATE CONTOUR
- 210 5422.45 LEASE CORNER
- L-30
- LEASE/PERMIT BOUNDARY

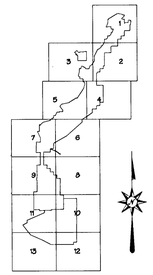

NOTES

1. FOR CHANNEL ALIGNMENT SEE EXHIBIT 11-7B AND 11-7BA.

CERTIFICATION STATEMENT

I, Leonard Raymond, hereby certify that this drawing was reviewed by me and that the information shown is accurate and complete to the best of my knowledge.

LEONARD RAYMOND NEW MEXICO 6600 REGISTERED PROFESSIONAL ENGINEER

3-20-03

REV. NO.	DATE	DRAFT. BY	REVISION DESCRIPTION	DWN	E.D.	P.E. APPROVAL
B	3-17-03	PJF	REVISED TO REFLECT AOC REVISION AND SUBMITTED TO DOM FOR REVIEW	LR	MC	LR
A	5-10-01	PJF	SUBMITTED TO DOM FOR REVIEW AND APPROVAL	LR	MC	LR

APPROVED 4 FEB 2004

EXHIBIT 11-7B

BHP NAVAJO COAL COMPANY

NAVAJO MINE — SAFETY FAIR

P.O. BOX 155 FRUITLAND, NEW MEXICO 87416

AREA-III
RECLAIMED AND PRE-MINING CHANNEL PROFILES
(SHEET 1 OF 3)

PREPARED BY PJF	DRAWN BY PJF	SCALE: AS NOTED
APPROVED BY LR	DATE 5-01-2001	

PATH: C:\DRAFTING-2001\area-3 AOC_Update\AOC EXH-UPDATE\EXH 11-7BA_B_E-18.DFG

PJFoster \Plot time: Tue Mar 18 11:54:00 2003