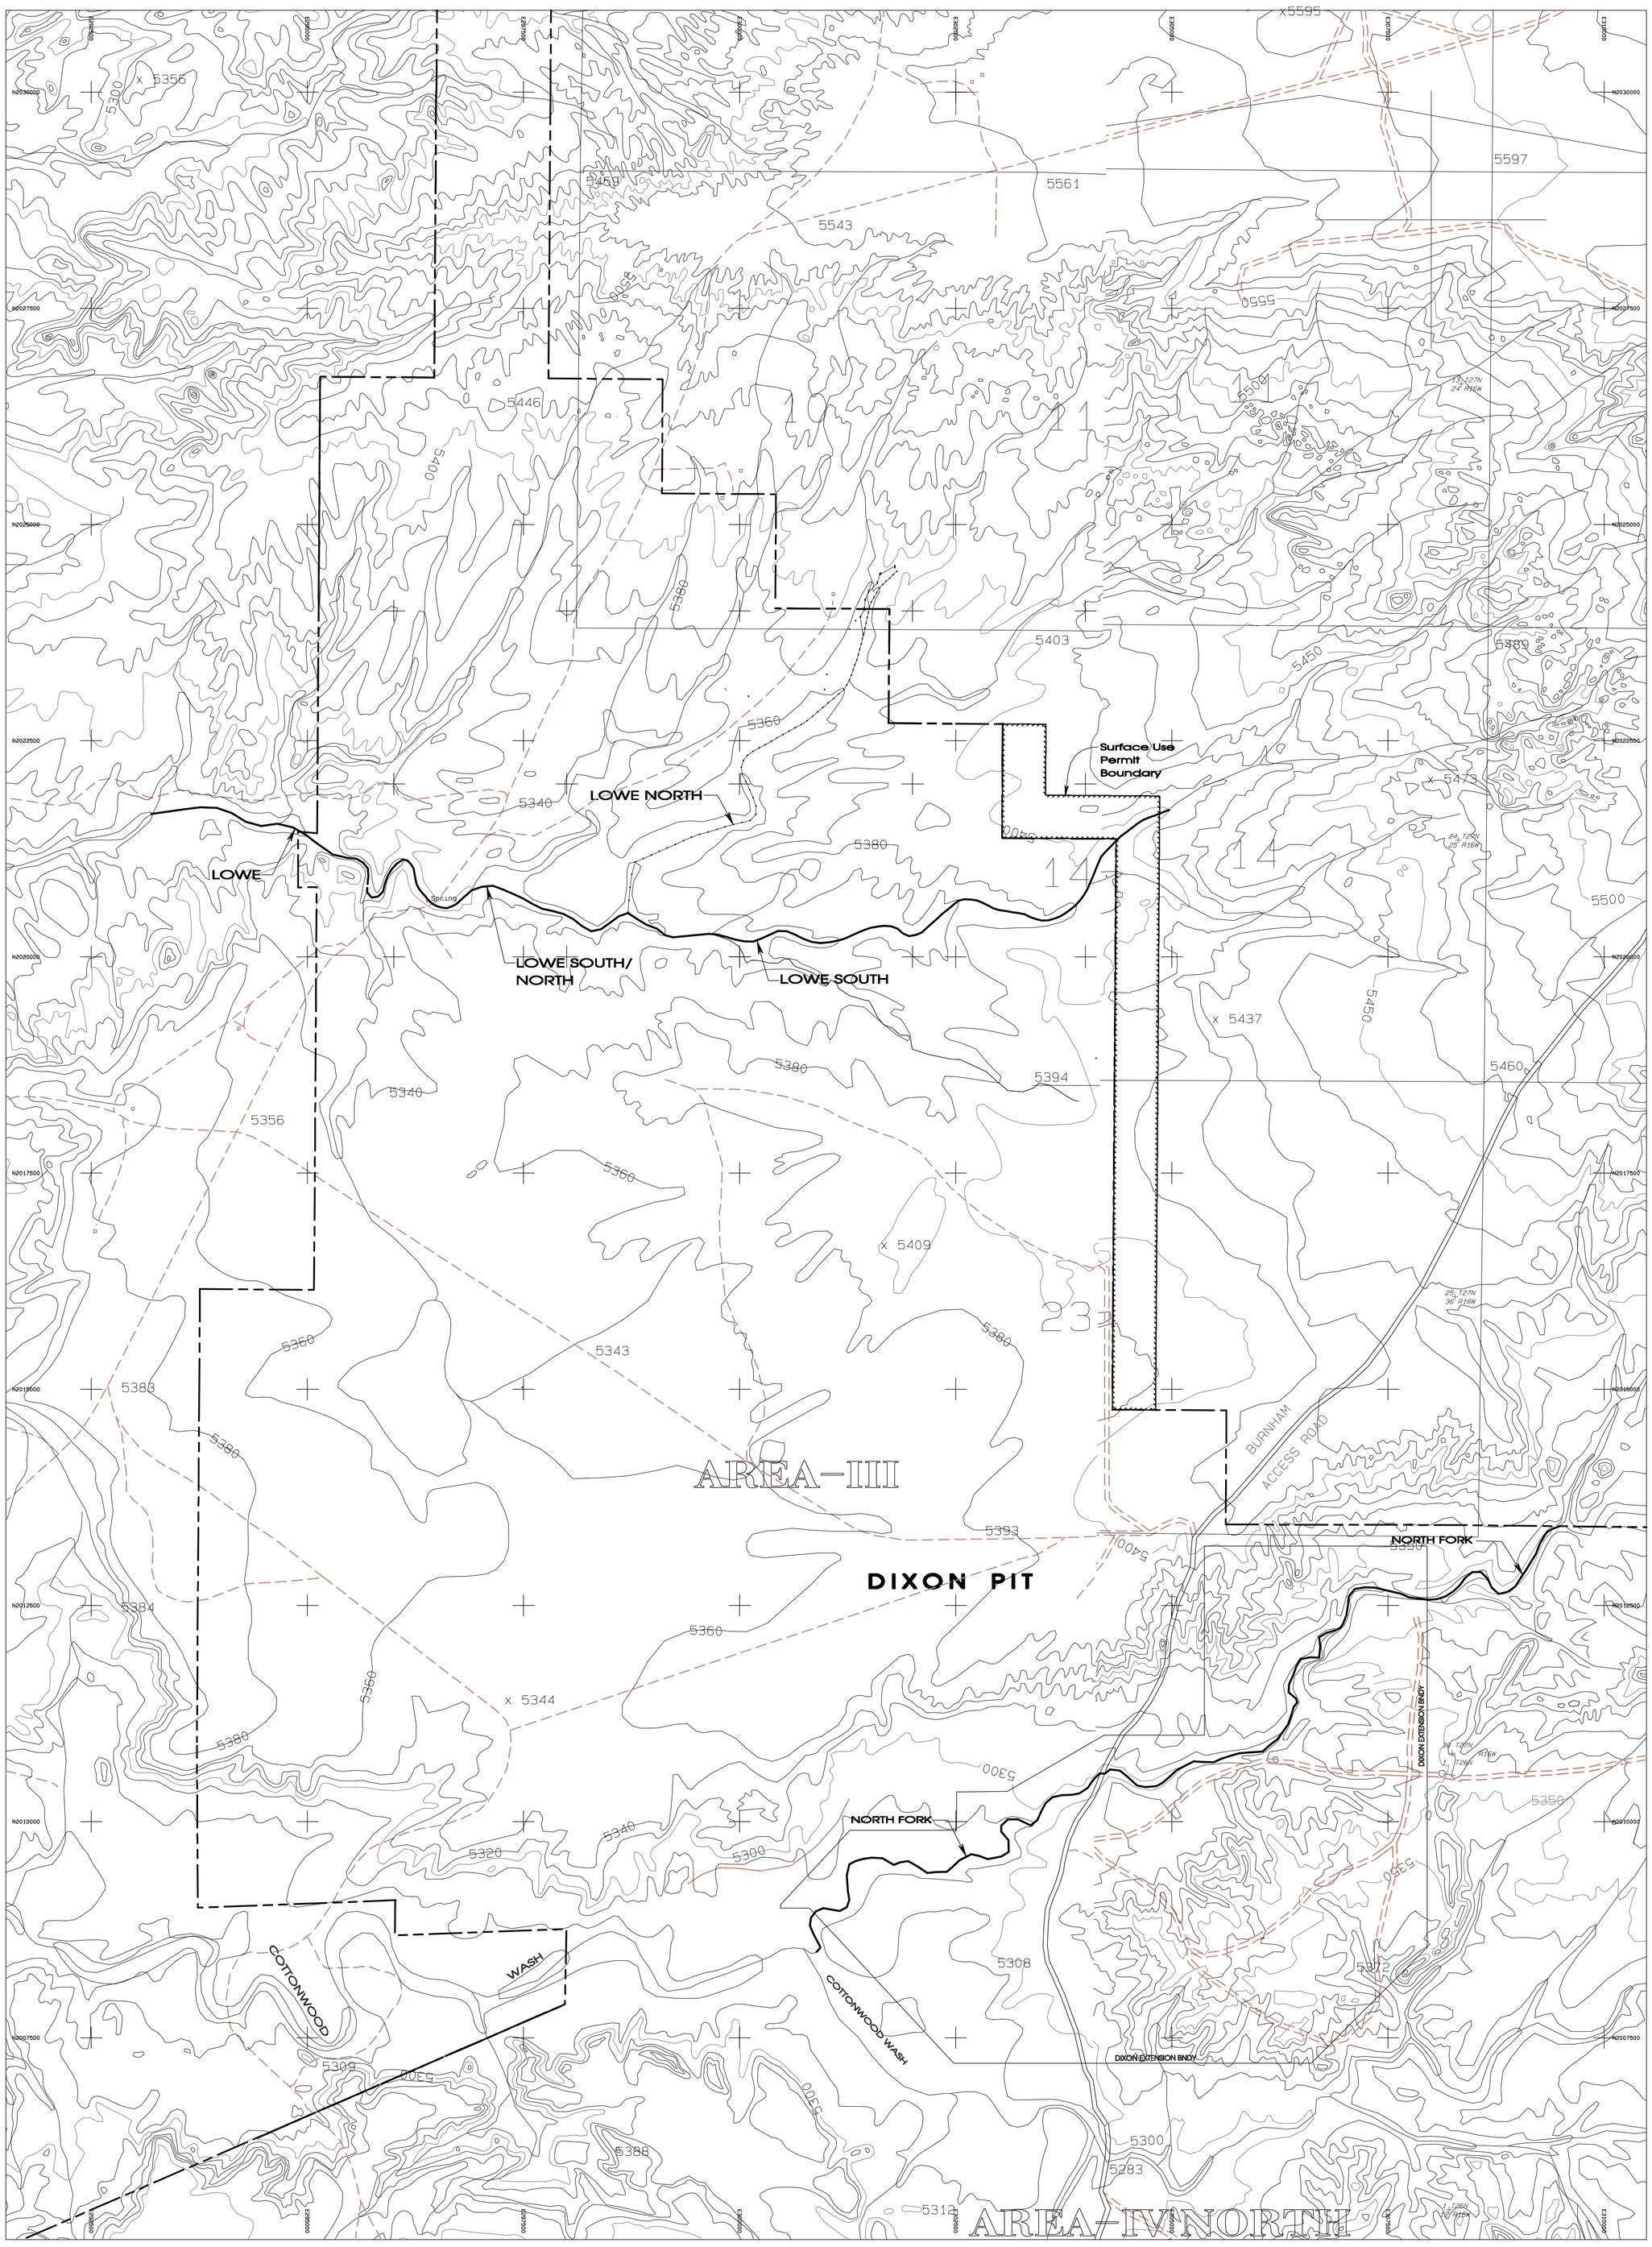

LEGEND

- ROAD
- WATERSHED
- BUILDING
- FENCE
- IRRIGATION LINE
- CULVERT
- DAM
- DRAINAGE
- RAILROAD
- TREES
- POWERLINE
- x5338.5 SPOT ELEVATION
- 5300 INDEX CONTOUR
- 5298 INTERMEDIATE CONTOUR
- 218 5422.45
- L-30 LEASE CORNER
- LEASE/PERMIT BOUNDARY

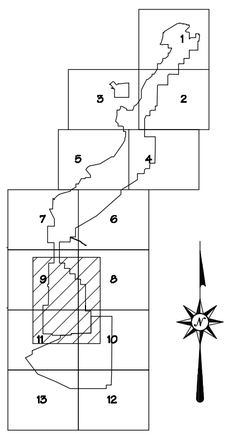

Original Certified signed exhibits are maintained at the Mine Site and OSM

REV. No.	DATE	DRAFT. BY	REVISION DESCRIPTION	ENG.	E.G.	P.E.	P.L.S	CHIEF ENG.
				APPROVALS				
09-A	7-12-09	PJF	ADDED IBR EASTSIDE OF LOWE PIT AND SUBMITTED TO OSM FOR REVIEW.	Shawn Smith	YB	KAB		
A	5-10-01	PJF	SUBMITTED TO OSM FOR REVIEW AND APPROVAL	LR	MC	LR		

CERTIFICATION STATEMENT

I, Kevin A. Bahe, hereby certify that this drawing was reviewed by me and that the information shown is complete and accurate to the best of my knowledge.

KEVIN A. BAHE NEW MEXICO 17850 LICENSED PROFESSIONAL ENGINEER

EXHIBIT 11-78A

BHP NAVAJO COAL COMPANY

NAVAJO MINE

P.O. BOX 155 FRUITLAND, NEW MEXICO 87416

AREA-III
PRE-MINING CHANNEL ALIGNMENT LOCATION
(SHEET 1 OF 3)

PREPARED BY PJF	DRAWN BY PJF	SCALE: 1"= 1000'
APPROVED BY LR	DATE 4-29-2001	

Path: G:\Gs\OSM_SUBM\PER_PROG\CH_11_PAP EXHIBITS\11-078-A3 RECLAIMED CHAN\EXH 11-78A_B_C.pro

PJFoster \Plot time: Sun Jul 12 10:17:48 2009