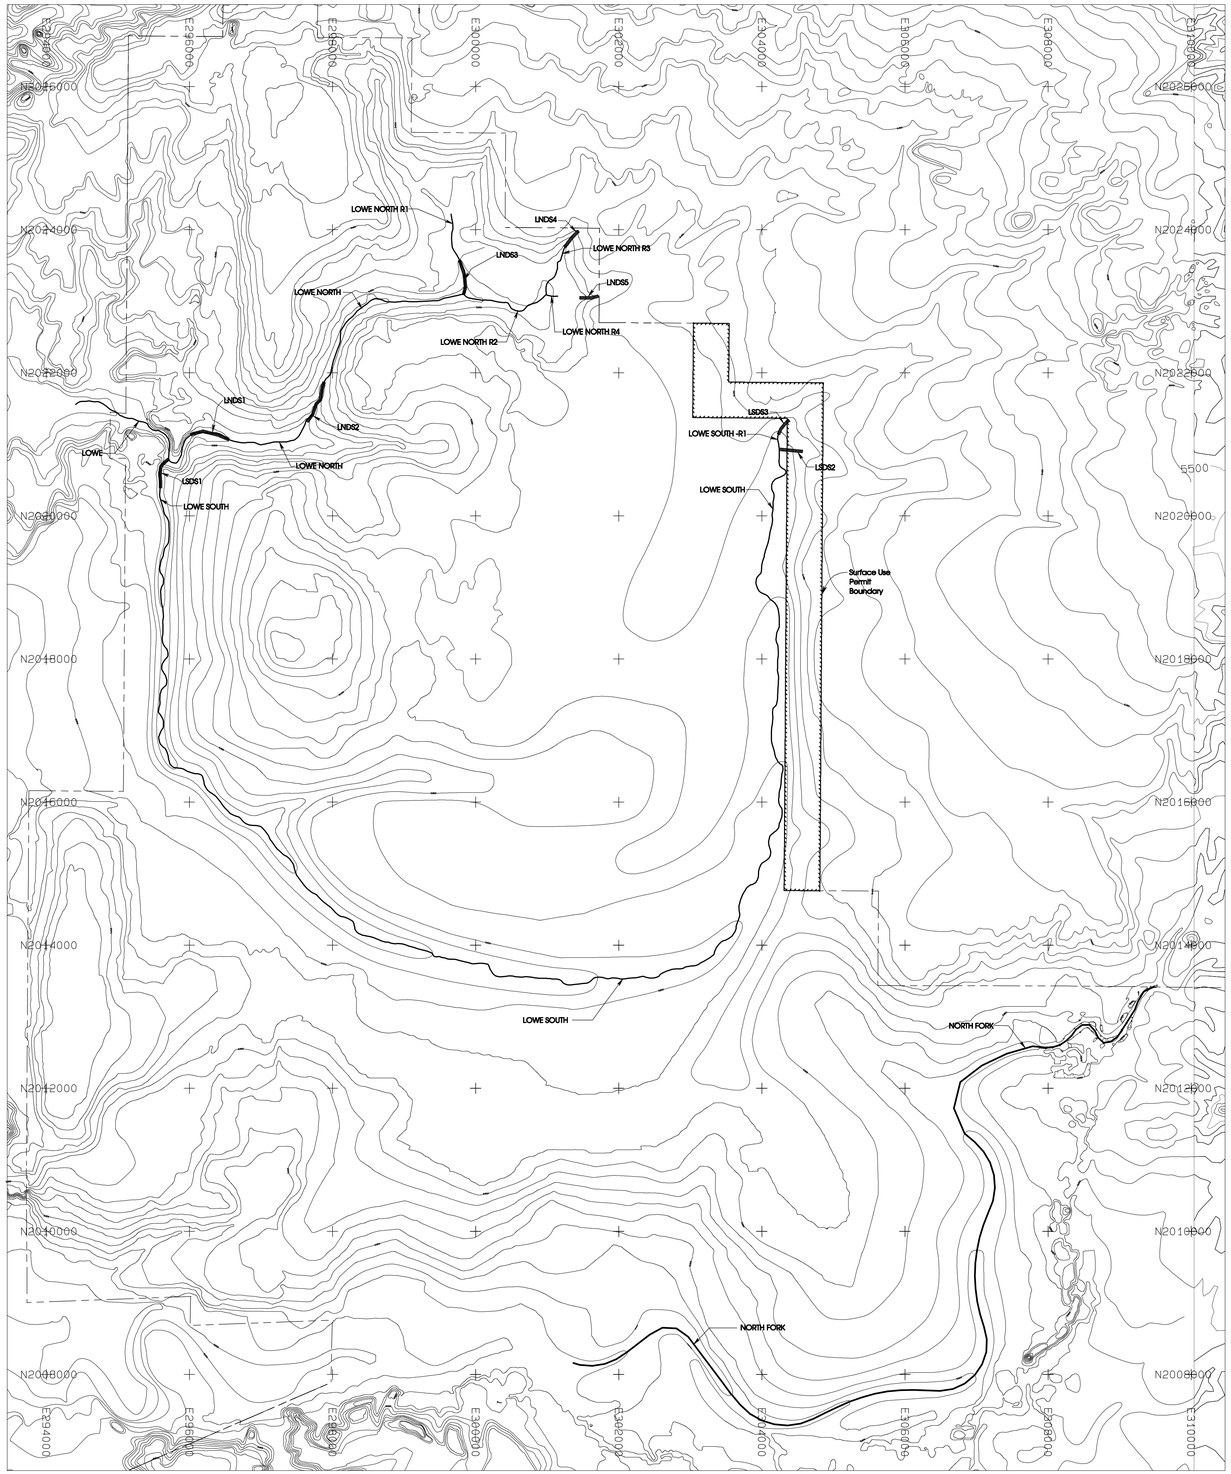

LEGEND

	ROAD
	WATERSHED
	BUILDING
	FENCE
	IRRIGATION LINE
	CULVERT
	DAM
	DRAINAGE
	RAILROAD
	TREES
	POWERLINE
×5338.5	SPOT ELEVATION
5300	INDEX CONTOUR
5298	INTERMEDIATE CONTOUR
218 5422.45	
L-30	LEASE CORNER
	LEASE/PERMIT BOUNDARY

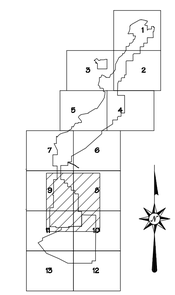

Original Certified signed exhibits are maintained at the Mine Site and OSM

REV. No.	DATE	DRAFT. BY	REVISION DESCRIPTION	ENG.	E.S.	P.E.	P.L.S.	CHIEF ENG.
09-A	7-12-09	PJF	ADDED 1989 EASTSIDE OF LOWE PIT AND SUBMITTED TO OSM FOR REVIEW.	Grace Smith	YB	KAB		
A	5-10-01	PJF	SUBMITTED TO OSM FOR REVIEW AND APPROVAL	LR	MC	LR		

APPROVALS

CERTIFICATION STATEMENT

I, Kevin A. Bahe, hereby certify that this drawing was reviewed by me and that the information shown is complete and accurate to the best of my knowledge.

KEVIN A. BAHE NEW MEXICO 17850 LICENSED PROFESSIONAL ENGINEER

EXHIBIT 11-78

BHP NAVAJO COAL COMPANY

NAVAJO MINE

SAFETY PAYS

P.O. BOX 155 FRUITLAND, NEW MEXICO 87416

AREA-III RECLAIMED CHANNEL ALIGNMENT LOCATION MAP

(SHEET 1 OF 4)

PREPARED BY DJR	DRAWN BY PJF	SCALE 1"= 1000'
APPROVED BY LR	DATE 4-27-2001	

Path: G:\Gs\OSM_SUBM\PER_PROG\CH_11_PAP EXHIBITS\11-078-A3 RECLAIMED CHAN\EXH 11-78.pro

PJFoster \Plot time: Wed Jul 15 11:20:50 2009