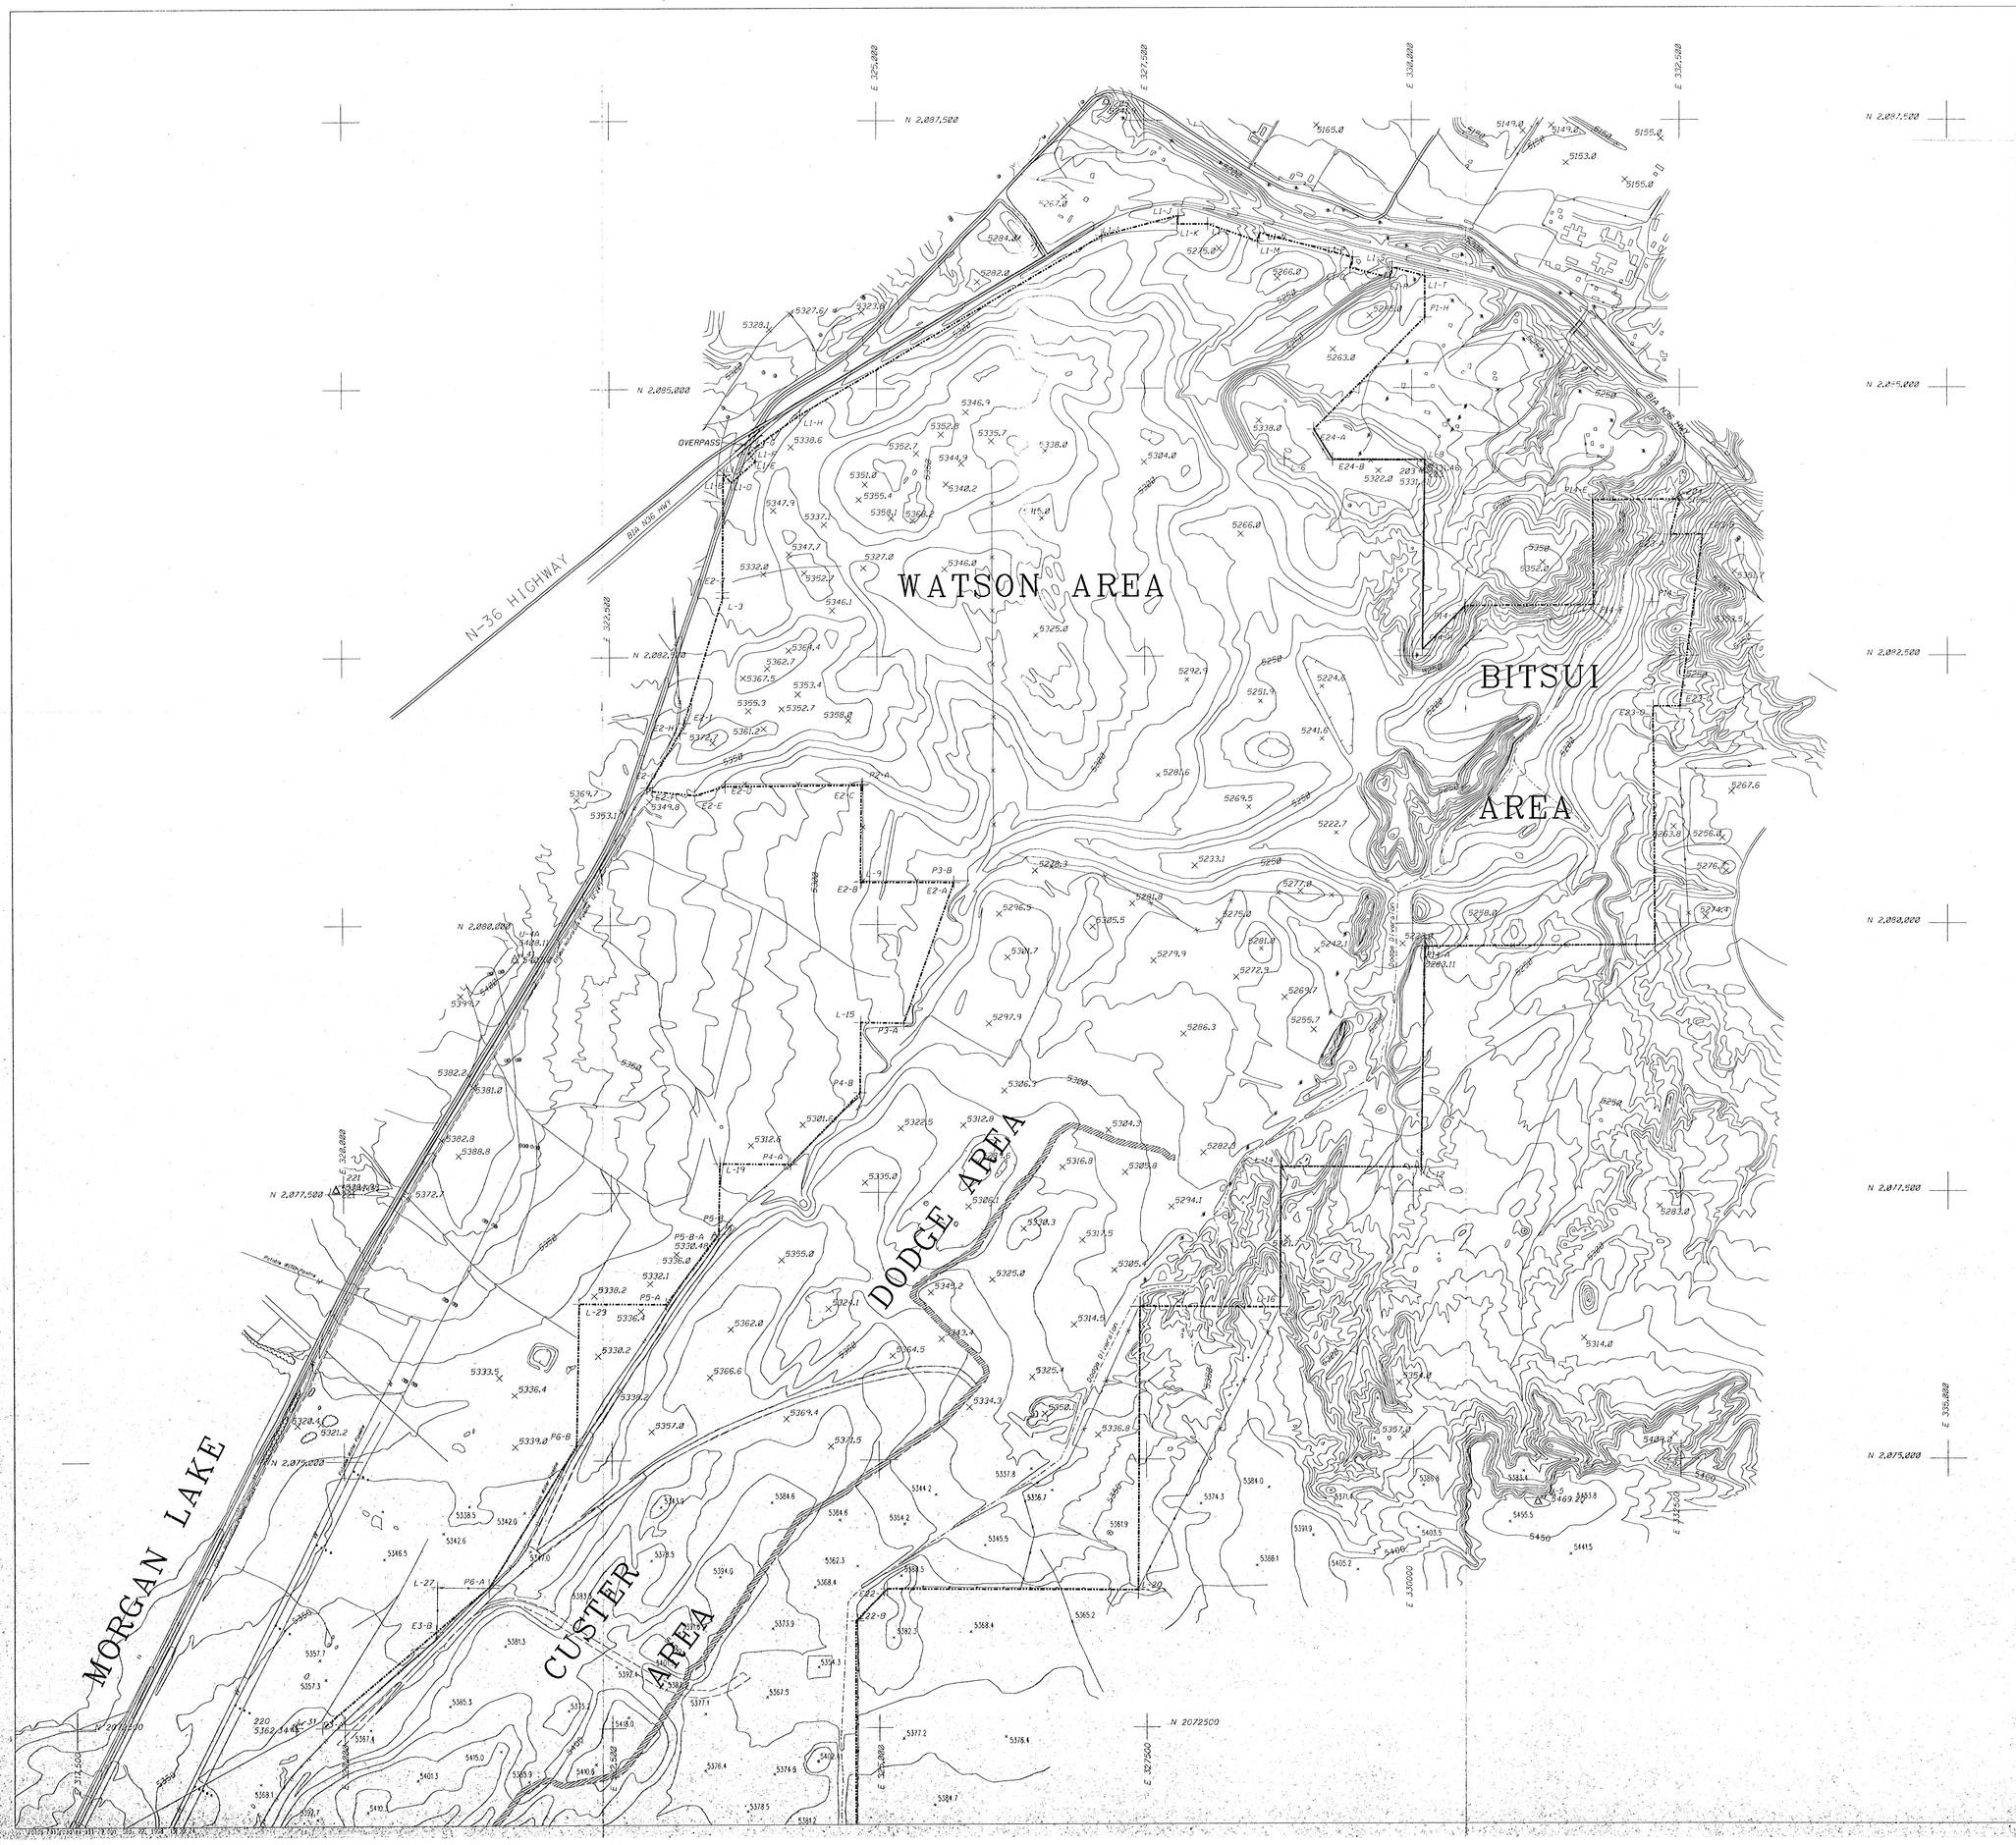

LEGEND

- PAVED ROAD
- DIRT ROAD
- HAUL ROAD
- TRAIL
- BUILDING
- FENCE
- IRRIGATION LINE
- CULVERT
- DAM
- DRAINAGE
- RAILROAD
- TREES
- POWERLINE
- × 5338.5 — SPOT ELEVATION
- 5300 — INDEX CONTOUR
- INTERMEDIATE CONTOUR
- 218 5422.45 — HORIZ. & VERT. CONTROL
- L-30 — LEASE CORNER
- PERMIT/LEASE BOUNDARY
- PRIMARY ROADS
- ANCILLARY ROADS
- PUBLIC ACCESS ROADS
- DBCPBOX — DRAINAGE DROPBOX
- CP-37 — CULVERT LOCATION

NOTE:
ALL LANDS ON THIS EXHIBIT ARE EITHER PRE-LAW OR INTERIM AREAS, SEE EXHIBIT 11-1 AND 11-7

1 2 3 4 5 6 7 8 9 10 11 12 13

500 0 500 1000

CONTOUR INTERVAL: 10'
DATE OF PHOTOGRAPHY: 10-26-91

Revised by
DATAMAP
DIGITAL SERVICES, INC.
Revision photography/February, 1995

CERTIFICATION STATEMENT
I, Leonard Raymond, hereby certify that this drawing was reviewed by me and that the information shown is accurate and complete to the best of my knowledge

LEONARD RAYMOND NEW MEXICO 8600 PROFESSIONAL SURVEYOR
9-24-96

JUN 1999 APPROVED

REV. No.	DATE	DRAFT BY	REVISION DESCRIPTION	ENG.	E.S.	P.E.	P.S.	CHIEF ENG.
1	9-23-96	RV	MSS TERM SUBMITTAL TO OSM FOR REVIEW AND APPROVAL	RV	HC	LR		
2	4-1-97	RV	CHANGES ON FILE					
3	4-1-97	RV	CHANGES TO FILE ON SYSTEM					

EXHIBIT 11-79

BHP NAVAJO COAL COMPANY
NAVAJO MINE
P.O. BOX 155 FRUITLAND, NEW MEXICO 87416

ROADS AND RAILROADS

PREPARED BY P.J.F.	DRAWN BY P.J.F.	SCALE 1" = 500'
APPROVED BY	DATE SEPT. 08, 1995	MYLAR LOC. A11-3

PATH: J:\USER\MCROS-1\PAP_EXH\CHAPT_11\A-1