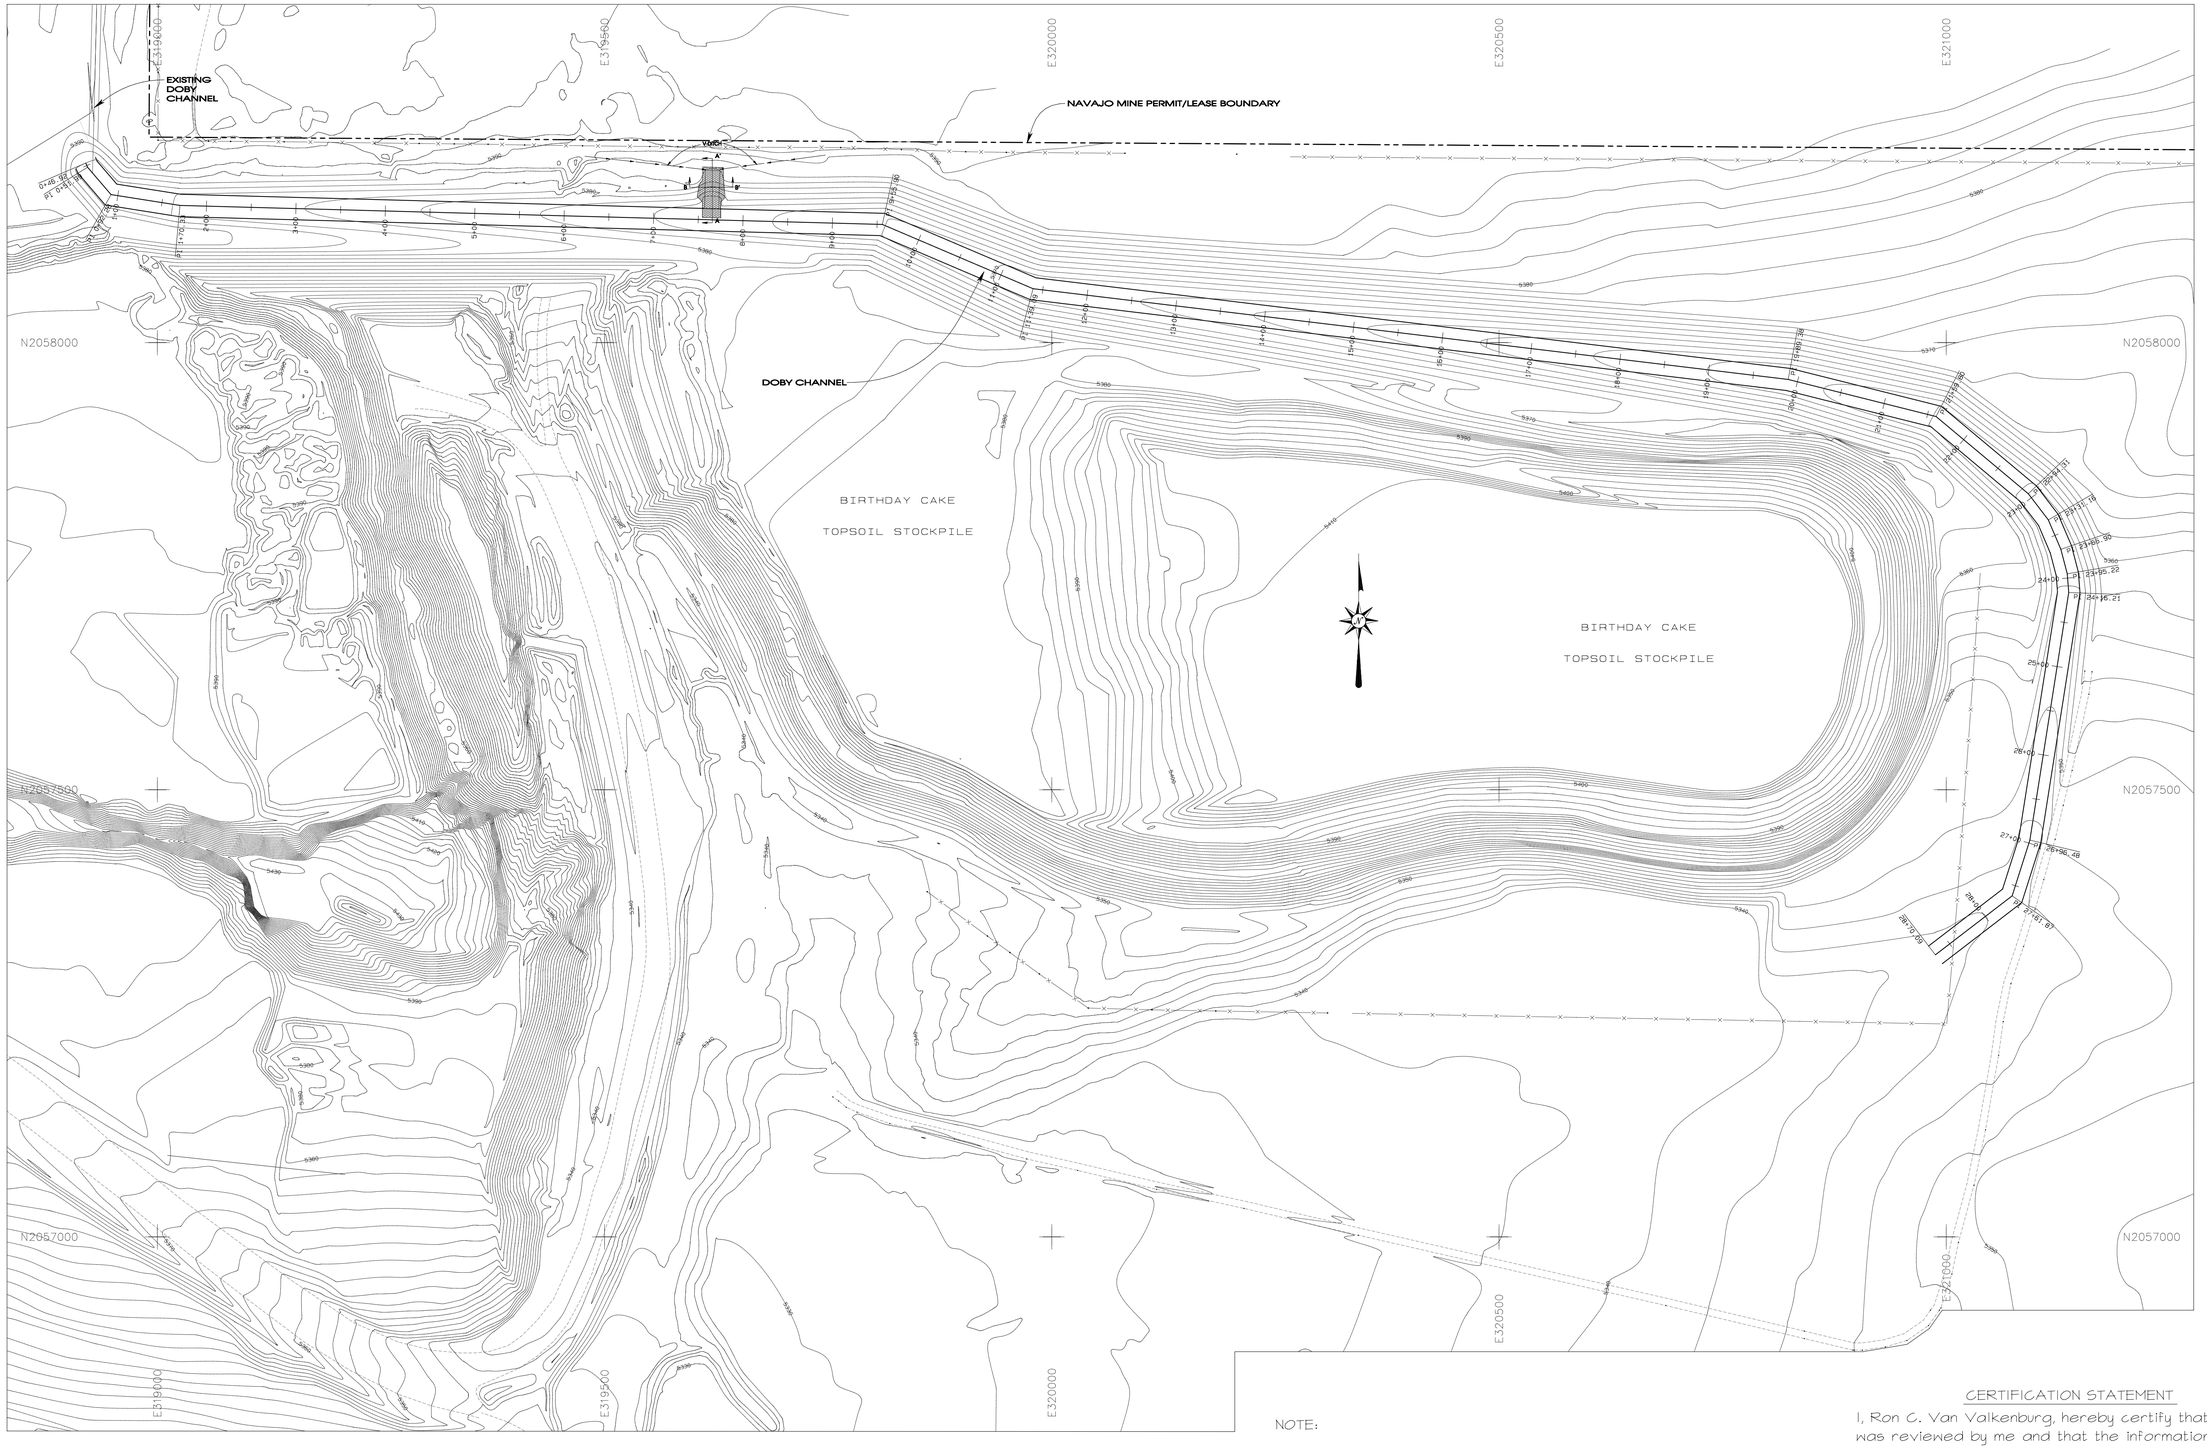

PLAN SCALE: 1" = 80'

NOTE:

1. REFER TO EXHIBIT II-75 FOR WATERSHED MAP.

CERTIFICATION STATEMENT

I, Ron C. Van Valkenburg, hereby certify that this drawing was reviewed by me and that the information shown is complete and accurate to the best of my knowledge.

RON C. VAN VALKENBURG
NEW MEXICO
9263
LICENSED PROFESSIONAL ENGINEER

REVISION	DATE
1 Submitted Proposed Design Data to OSM for Review.	Oct. 22, 2008

PROJECT MANAGER: FERGUSON, GORMAN
ENGR. of RECORD: RON VAN VALKENBURG
REG. NO: 9263
SRVYR of RECORD:
REG. NO:

bhpbilliton
NAVAJO COAL COMPANY
NAVAJO MINE

PO BOX 1717, FRUITLAND, NEW MEXICO, 87416 PHONE 505-598-3309/FAX 505-598-3361

PROJECT: DOBY CHANNEL DESIGN
DATE: OCT. 22, 2008
DESIGNED BY: PJFOSTER
DRAWN BY: PJFOSTER
CHECKED BY: RON VAN VALKENBURG
APPROVED BY: RON VAN VALKENBURG

LOCATION MAP

EXHIBIT 11-85A
SHEET-1
DOBY CHANNEL
DESIGN

DRAWING

SHEET 1
OF 4

\\ENCNMCFMN-SRV02\Data\Departments\Eng_EQ\Engineering New Structure\ENGTECH\OTHER S\Ramsey\CHINDE_DOBY-BID DATA-10-08\Doby Proposed Channel_Design.pro
PJFOSTER Wed Oct 29 10:21:17 2008